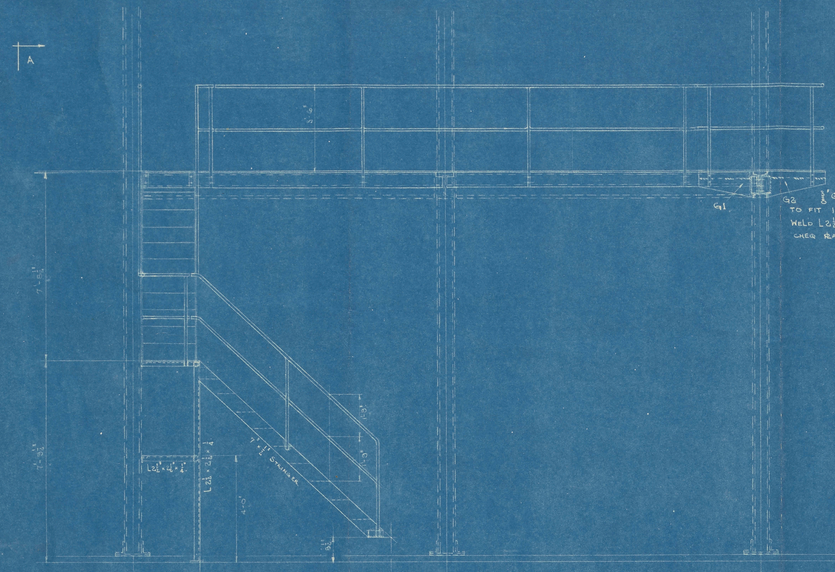

Elevation up to Pump Floor Level

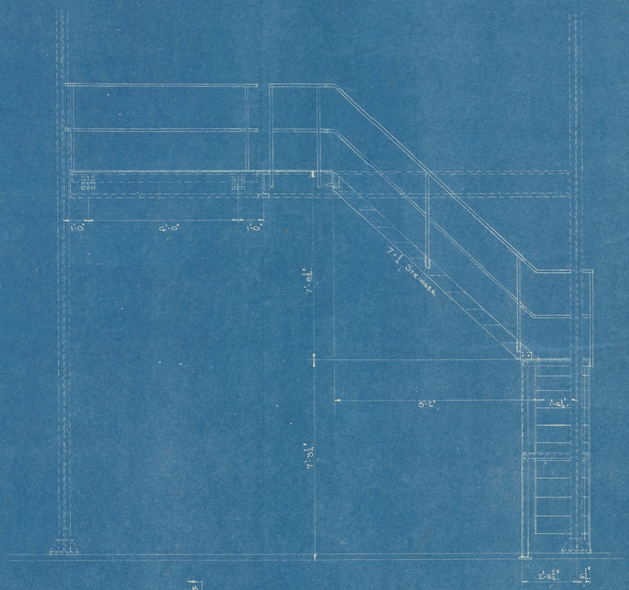

Sectional Elevation 'A-A'

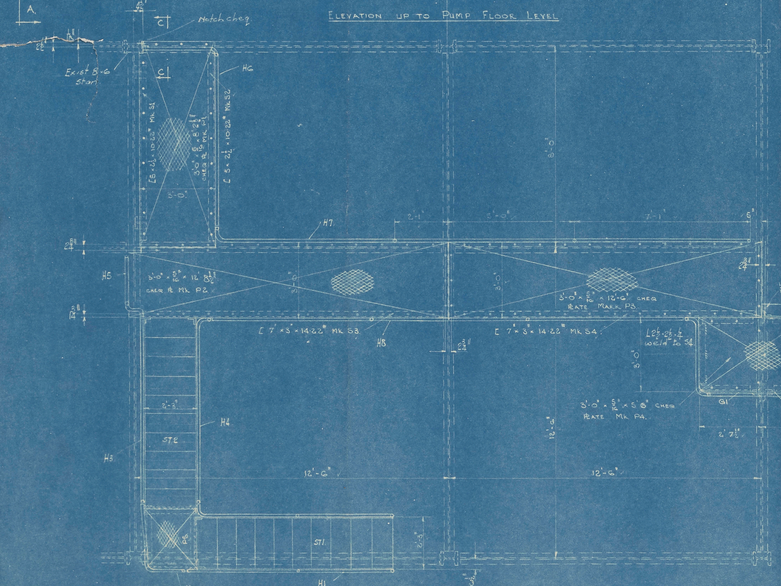

Plan on Stairway & Pump Floor Gangway

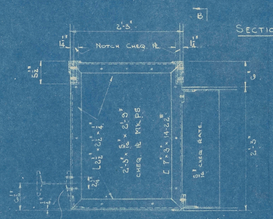

Plan on First Landing

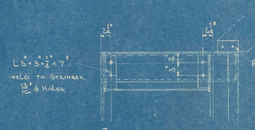

Section 'B-B'

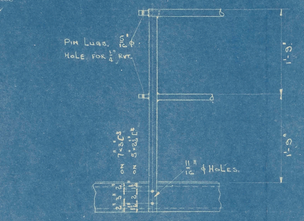

Typical Railing Join & Connection of Standards to Channels

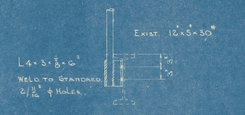

Typical Standard Connection to Existing Beams

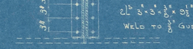

Connection of Gussets G1-2-3. to Existing Beam.

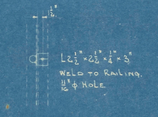

Section 'C-C'

Typical Connection of Channels to Existing Beams

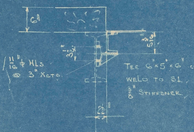

Connection of Channel S1 to Existing Beam

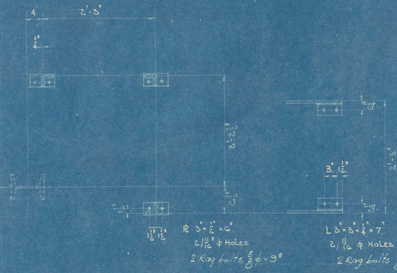

Detail of Base of Tower & Stairs.

Standards & Top Railing to be 1½" ø Pipe.
Intermediate Railing ¾" ø Pipe.
Treads ⅝" Chkd Plate x 8½" Fully weld to Stringers.
Rises 8½".
Curves in Railing to be 3' Rad.
Where necessary tempory stays to be tack welded to all loose ends of railings for transportation.
Weld ¼" Fillet.
Chkd Plate Bolts ½" ø @ 1'-0" cts approx.
Holes ⅝" ø c'sk on top of plate.
Burn holes in exist beams at site for plates, brackets, handrail etc.

This drawing remains the property of and must not be copied or used without the permission of THE SYDNEY STEEL CO. PTY. LTD. WARRIORS VILLE.

Architect	KELL & RIGBY
Job Name	SYDNEY MEAT PRESERVING CO. LTD. AUBURN
Scale	1/4" = 1'-0"
Drawing No.	Q2114
Sheet No.	1.