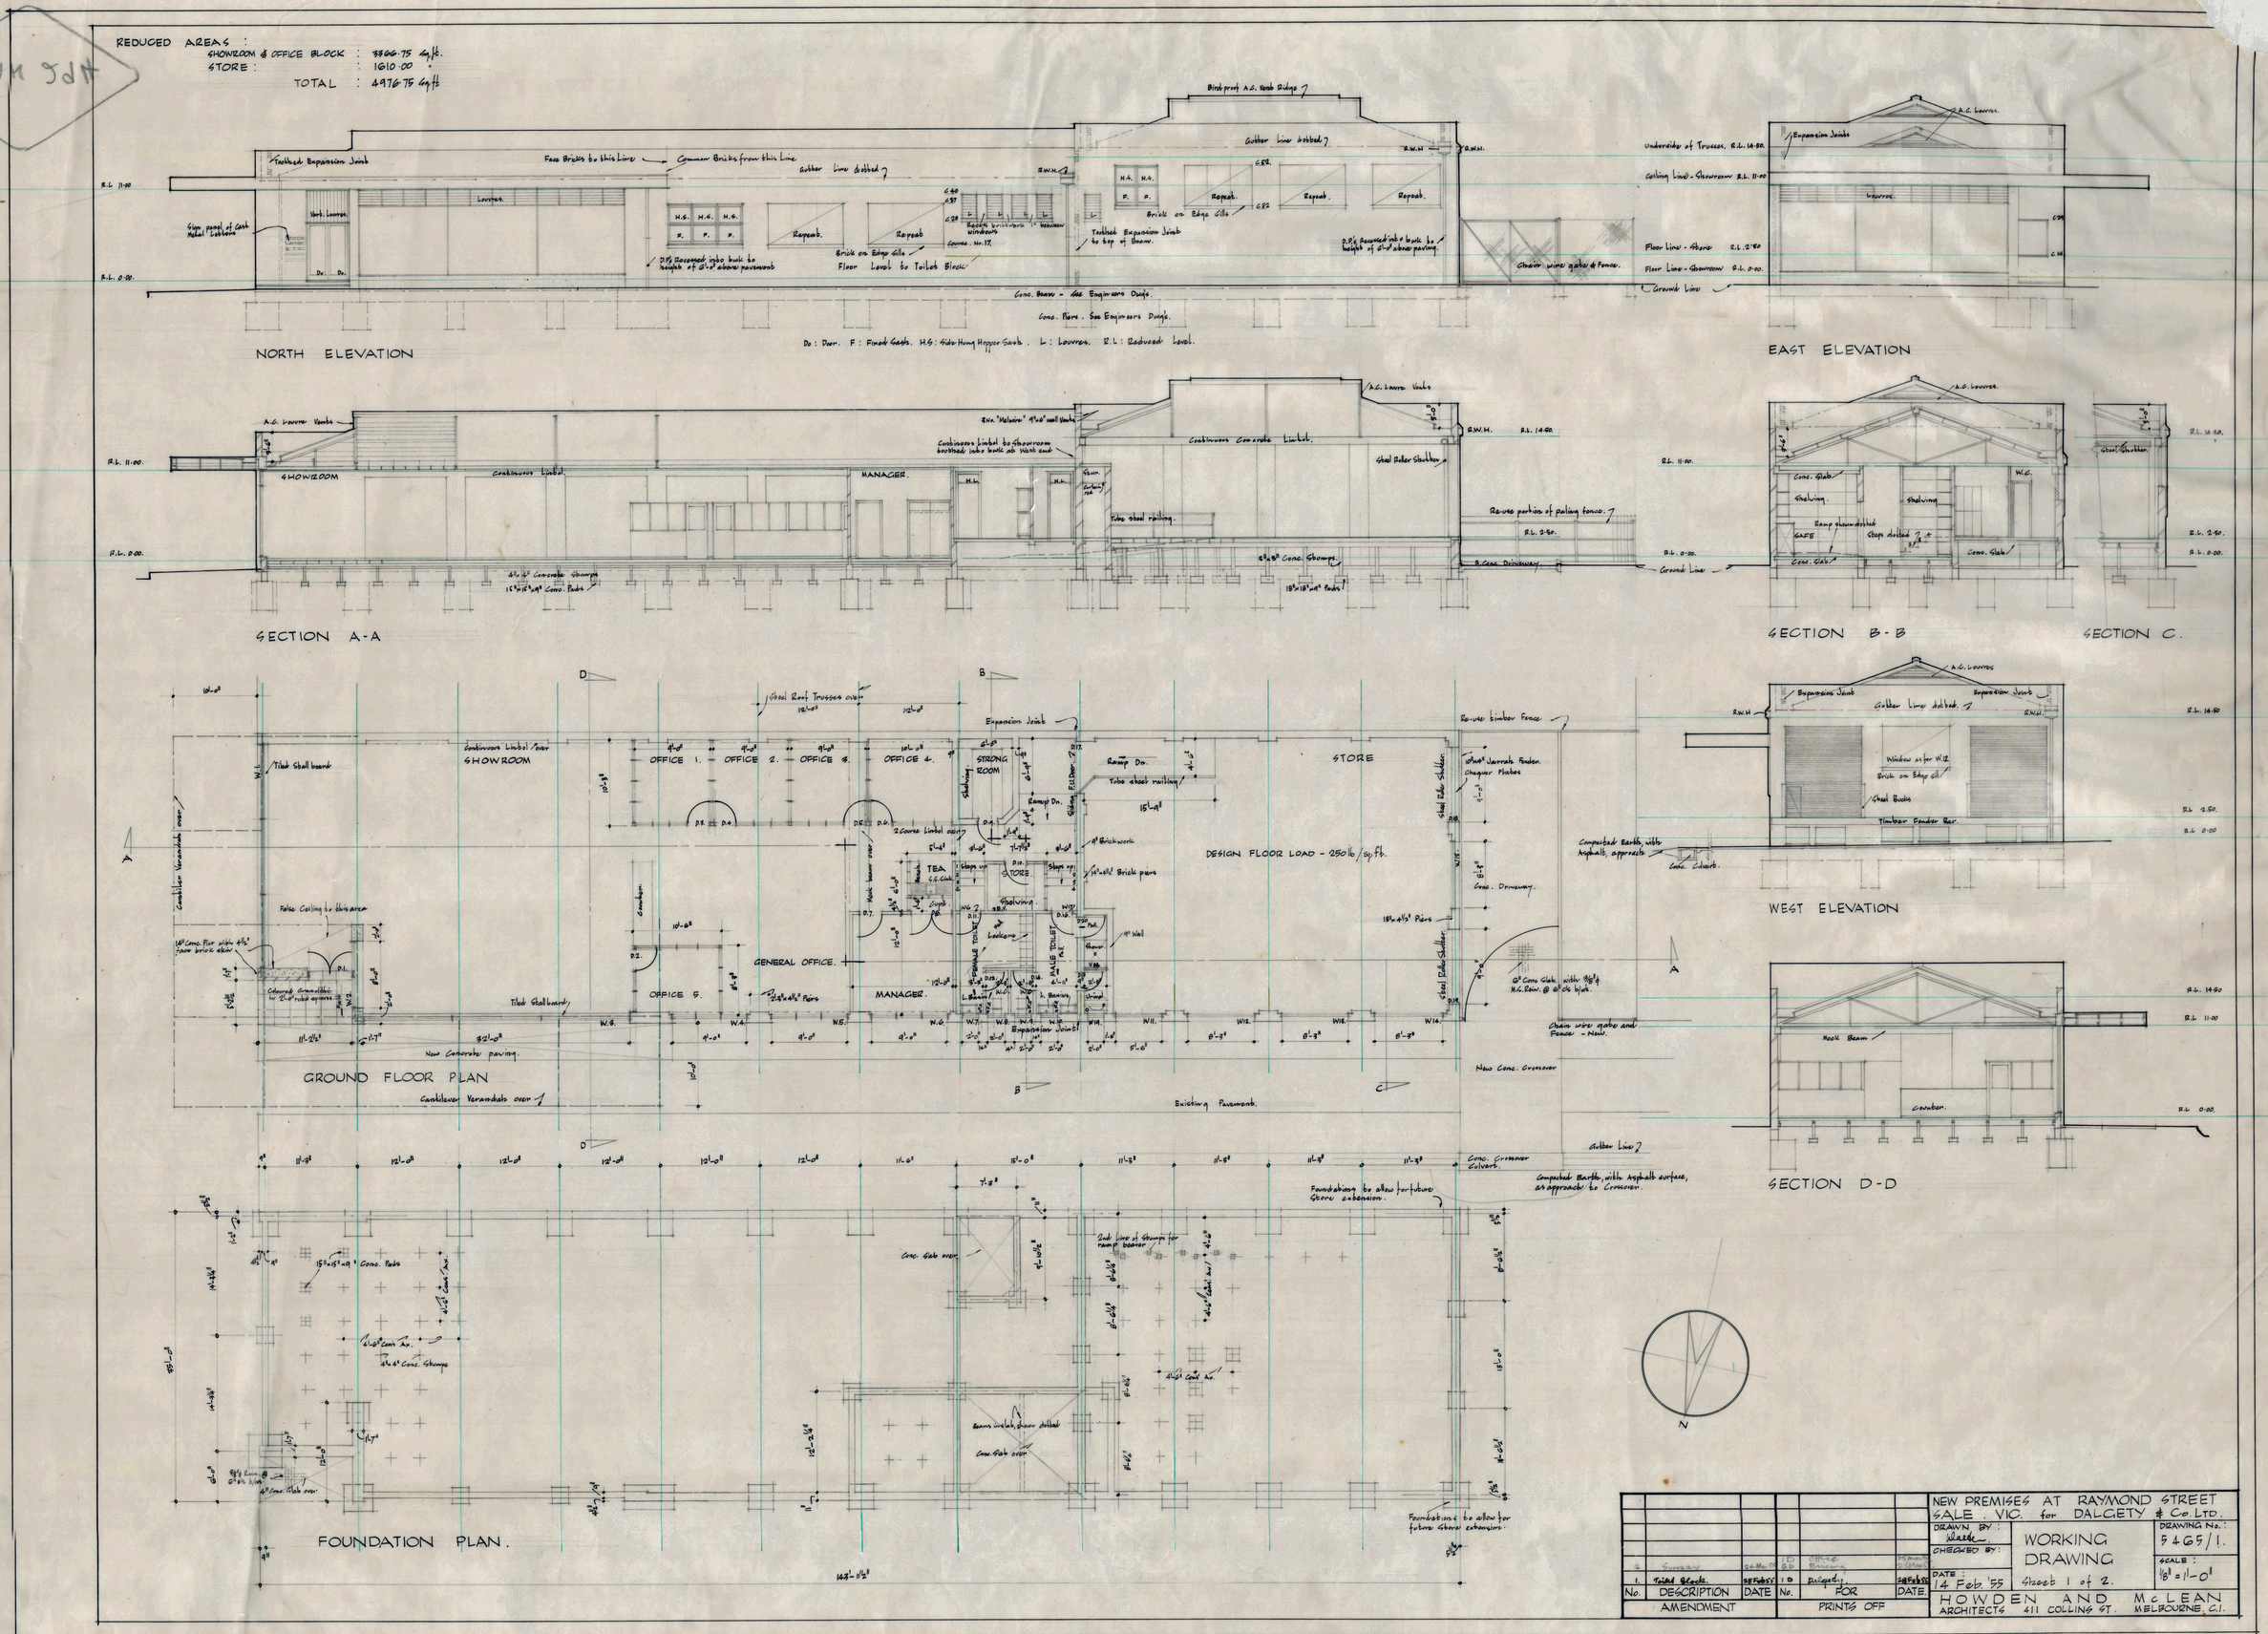
REDUCED AREAS :
SHOWROOM & OFFICE BLOCK : 3366.75 sq.ft.
STORE : 1610.00 "
TOTAL : 4976.75 sq.ft.
NORTH ELEVATION
EAST ELEVATION
SECTION A-A
SECTION B-B
SECTION C.
WEST ELEVATION
SECTION D-D
GROUND FLOOR PLAN
FOUNDATION PLAN.
SHOWROOM
MANAGER.
STORE
DESIGN FLOOR LOAD - 250lb/sq.ft.
GENERAL OFFICE.
OFFICE 5.
OFFICE 1.
OFFICE 2.
OFFICE 3.
OFFICE 4.
STRONG ROOM
TEA
Existing Pavements.
N
NEW PREMISES AT RAYMOND STREET
SALE. VIC. for DALGETY & Co. LTD.
DRAWN BY: Waeke.
CHECKED BY:
DATE: 14 Feb. '55
WORKING DRAWING
Sheet 1 of 2.
DRAWING No.: 5465/1.
SCALE: 1/8" = 1'-0"
HOWDEN AND McLEAN
ARCHITECTS 411 COLLINS ST. MELBOURNE, C.1.
No. DESCRIPTION DATE
AMENDMENT
No. FOR DATE
PRINTS OFF