Received 3rd day of December 34 Holloway's Despatch No. 1396 24 Oct 1934

PORT HUNTER

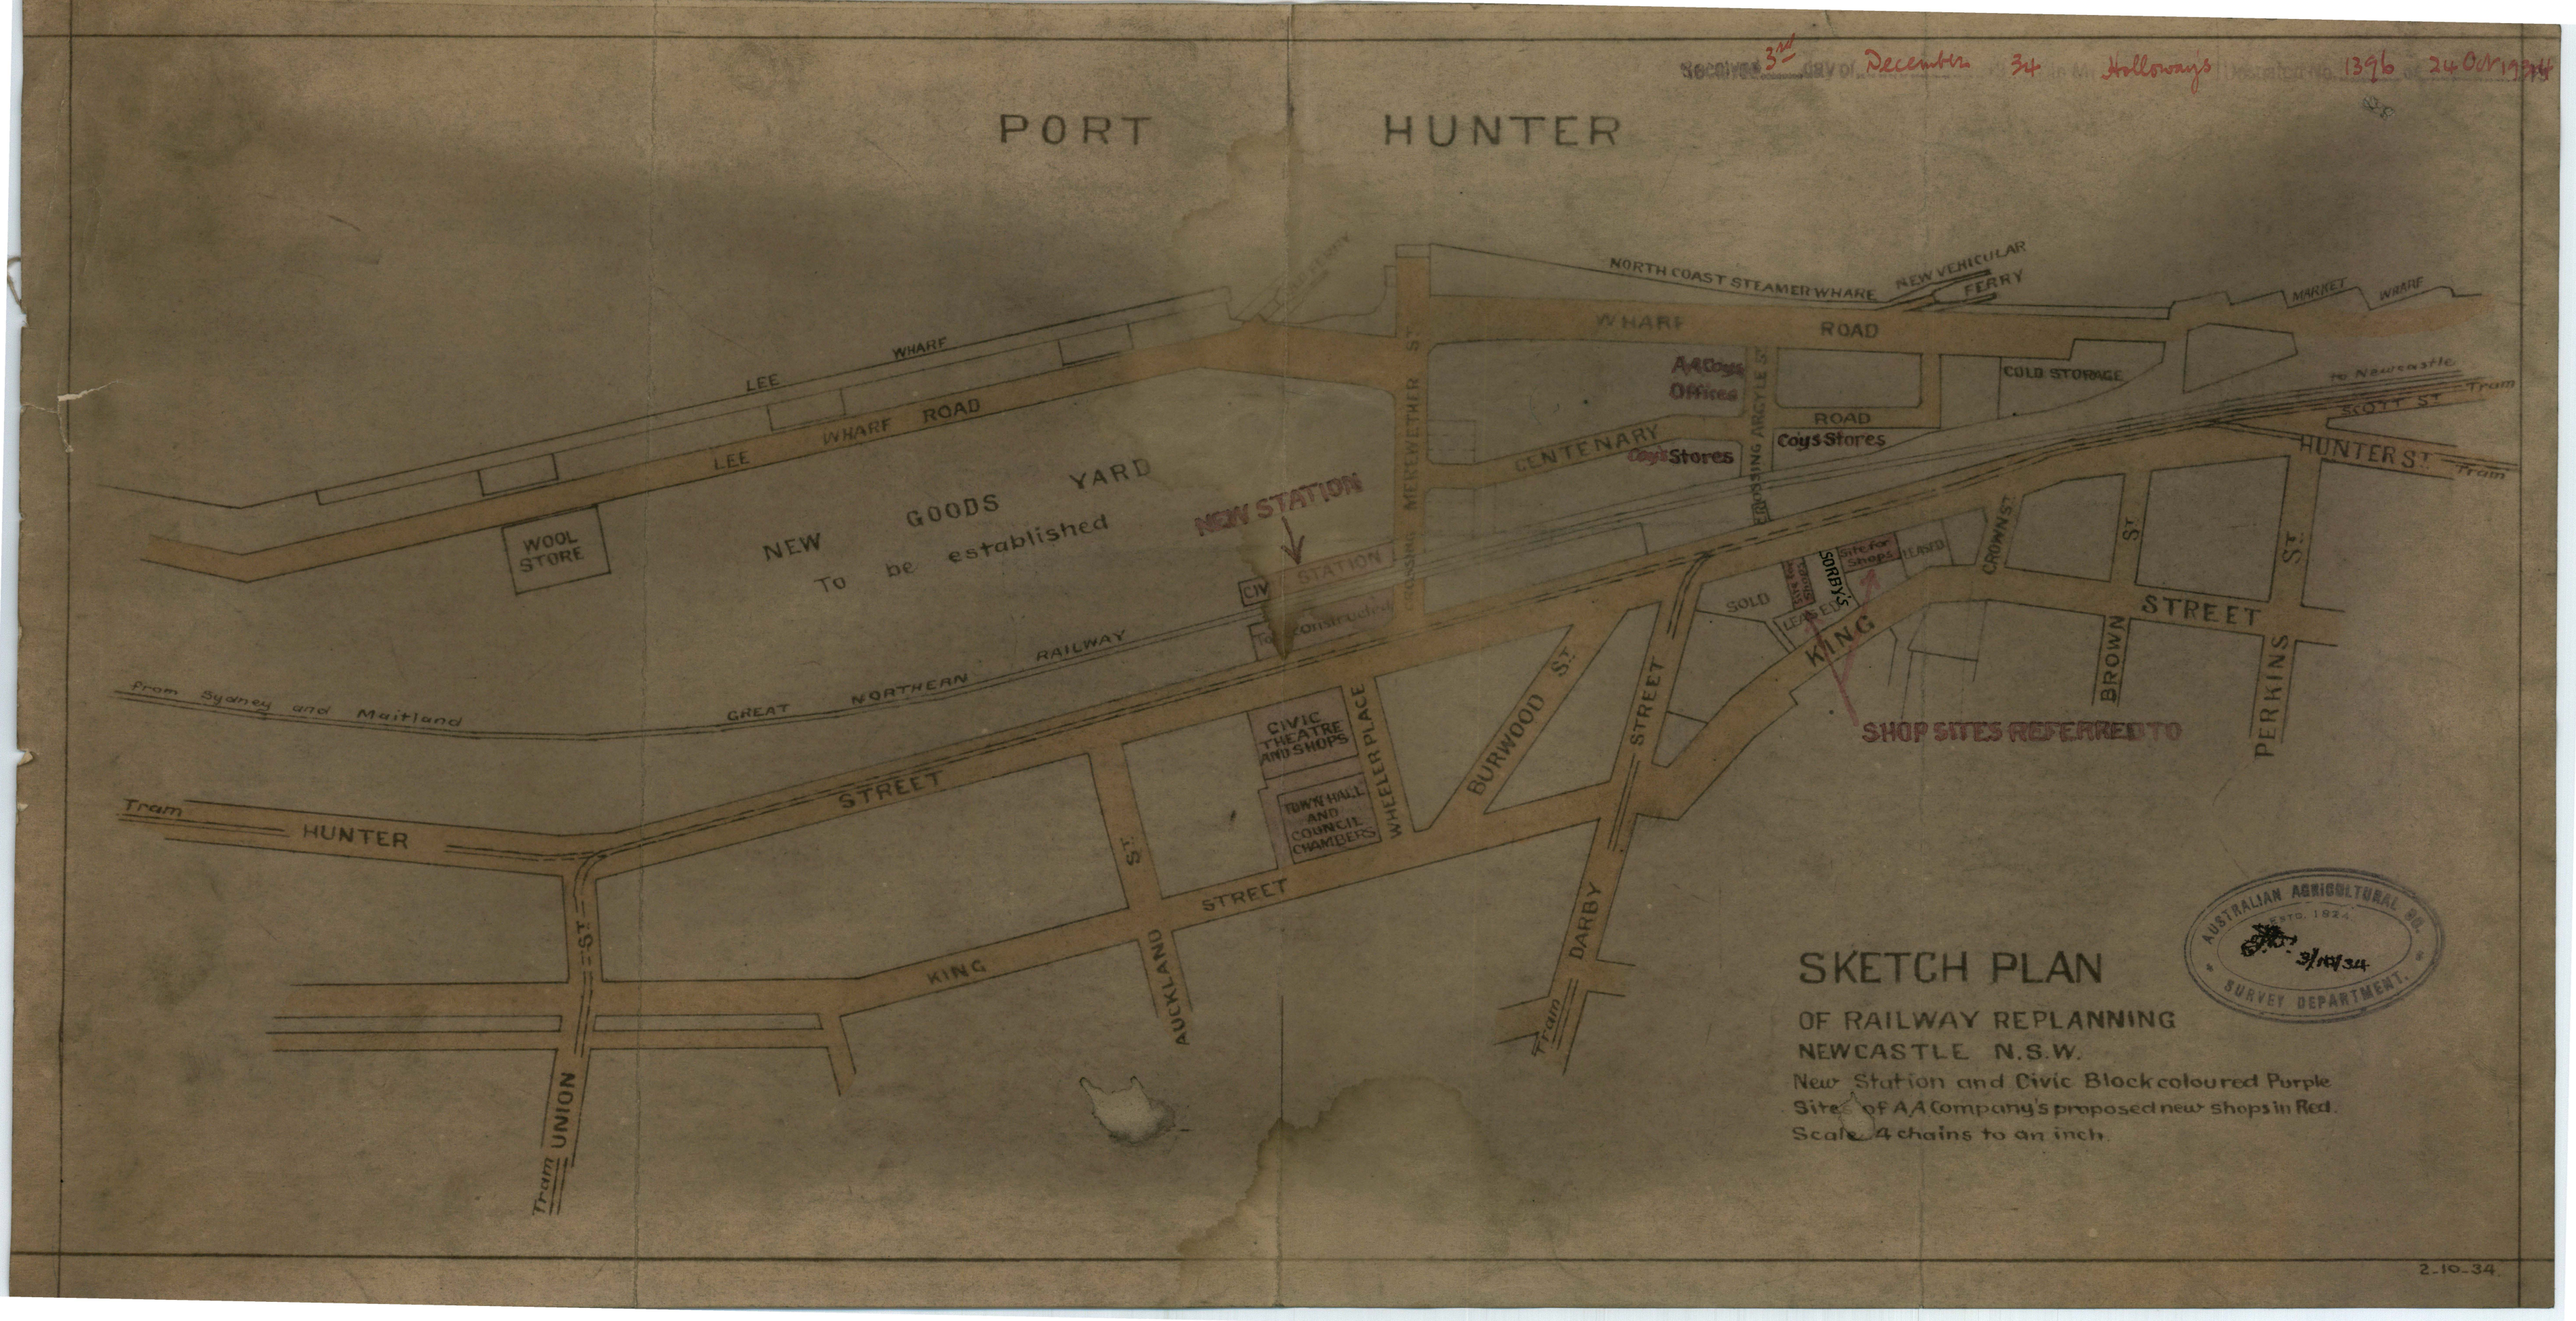

AUSTRALIAN AGRICULTURAL CO. LTD. 1824 31/10/34 SURVEY DEPARTMENT.

SKETCH PLAN

OF RAILWAY REPLANNING
NEWCASTLE N.S.W.

New Station and Civic Block coloured Purple
Sites of A.A. Company's proposed new shops in Red.
Scale 4 chains to an inch.

2-10-34