



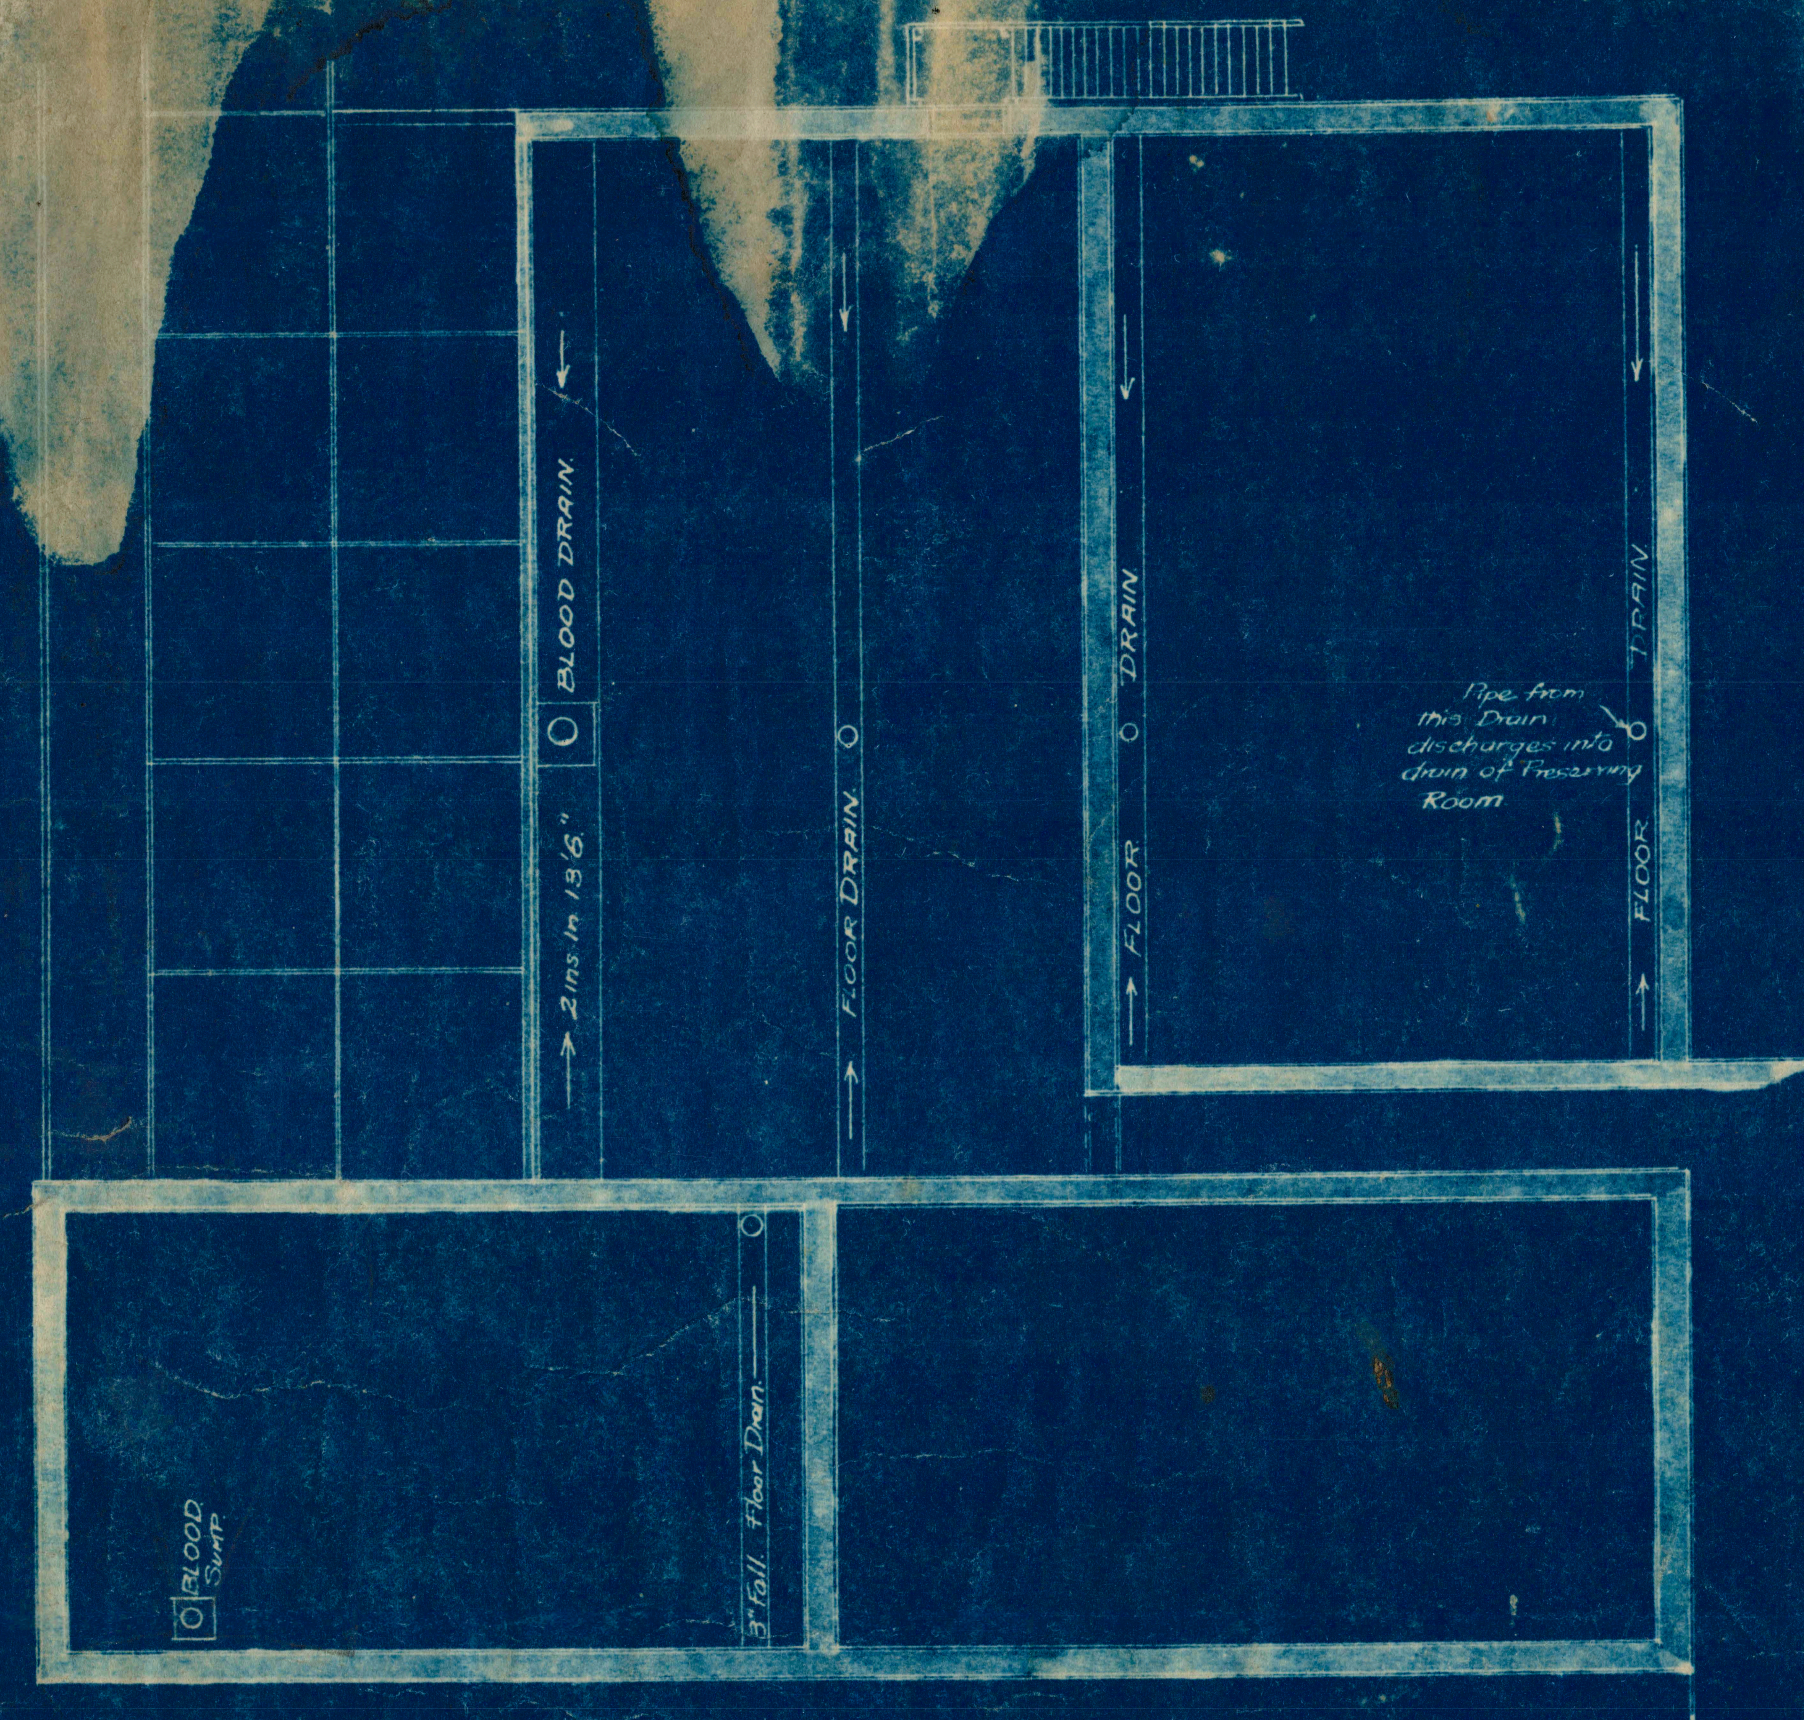

— FIRST FLOOR —

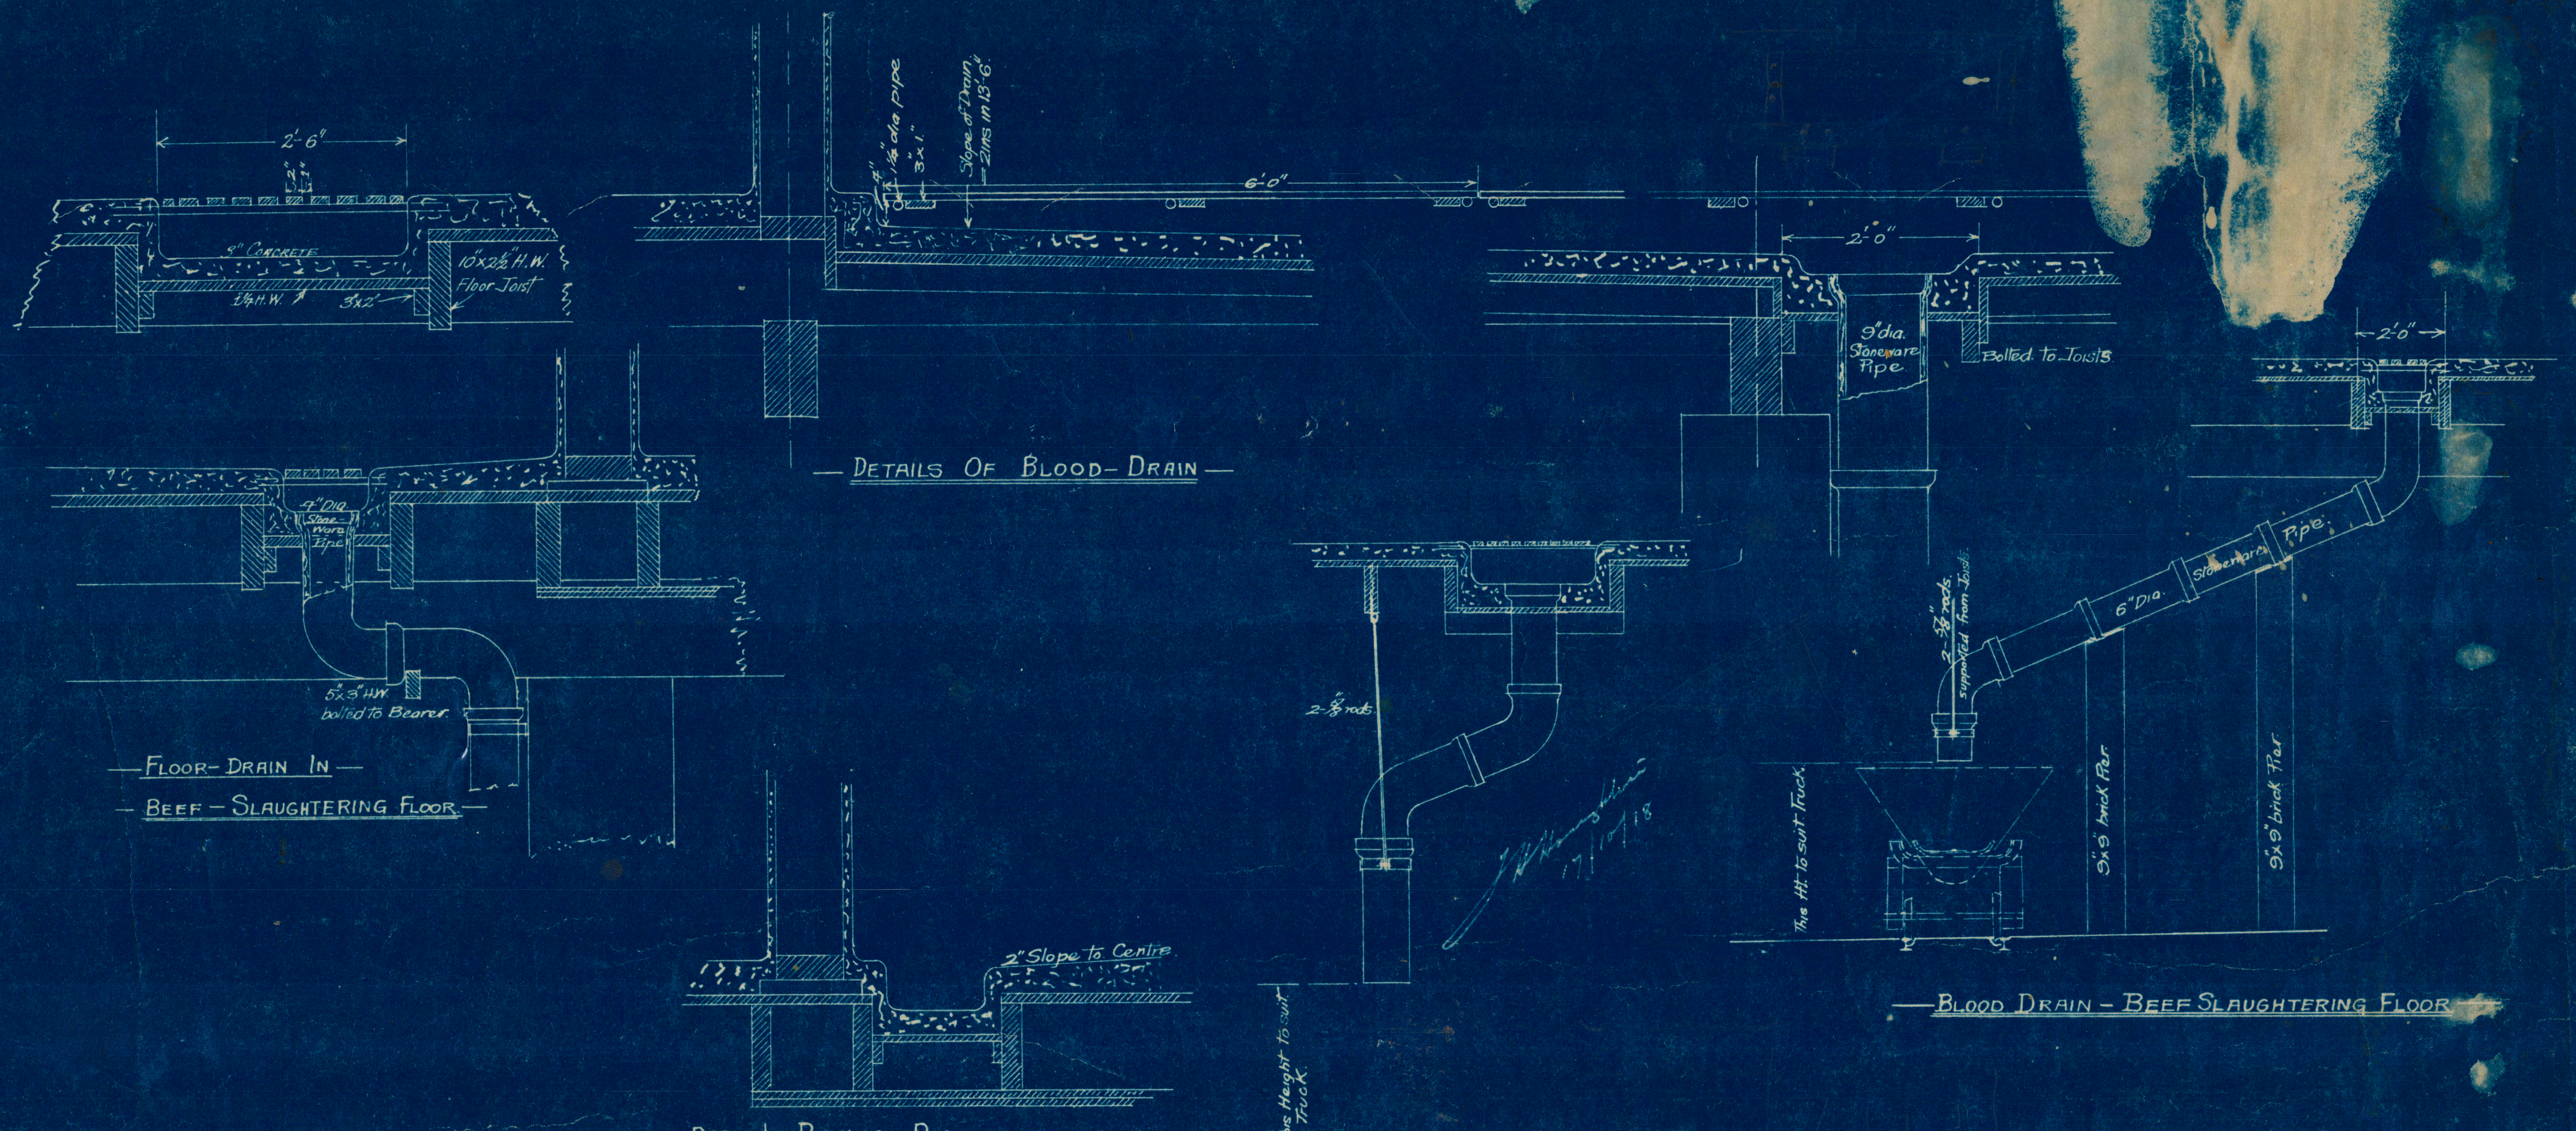

— DETAILS OF BLOOD-DRAIN —

— FLOOR-DRAIN IN —
— BEEF - SLAUGHTERING FLOOR —


— DRAIN IN BONING - RM —

— BLOOD-DRAIN - BEEF SLAUGHTERING FLOOR —


— BLOOD-DRAIN IN MUTTON-SLAUGHTERING FLOOR —



FIGURES ON PLAN
ARE DEPTHS IN INCHES
BELOW PLATFORM LEVEL.
R.L. 23.19.

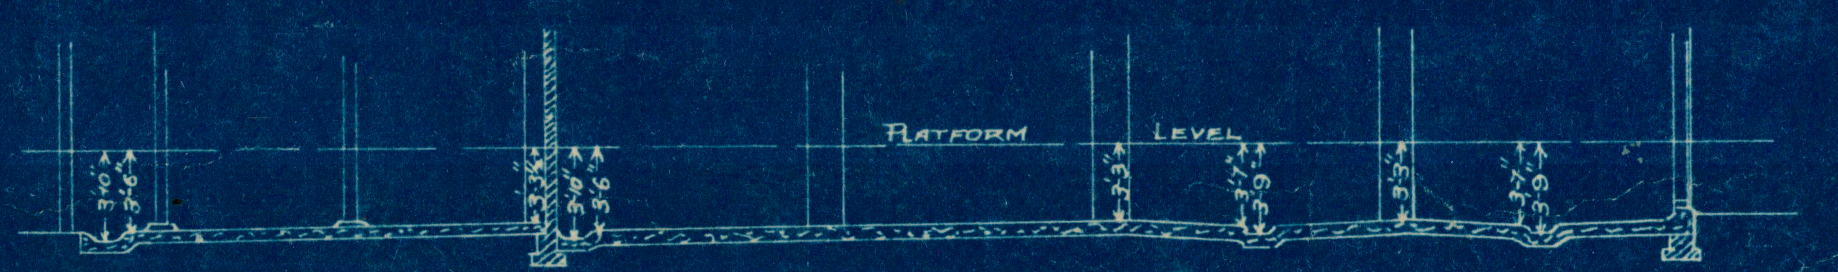


— SECTION AB —

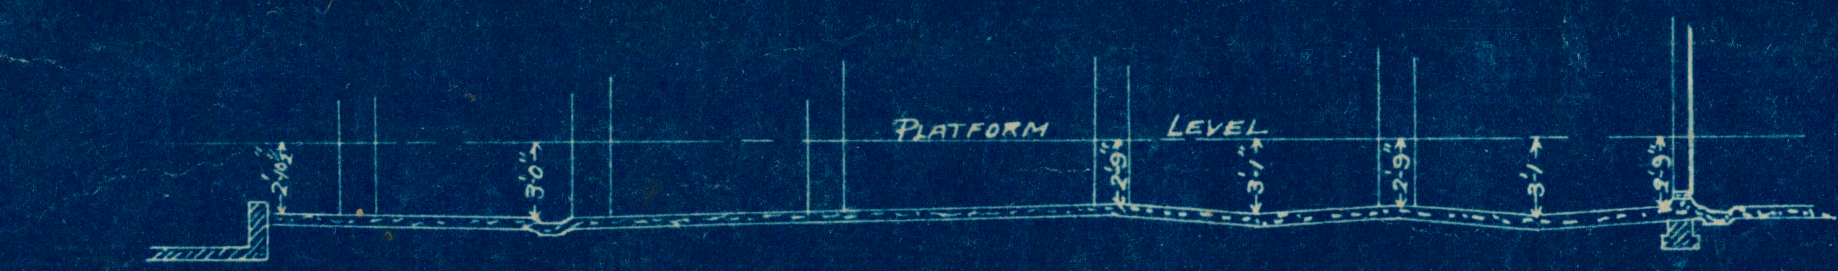


— SECTION CD —



— SECTION along drain EF —

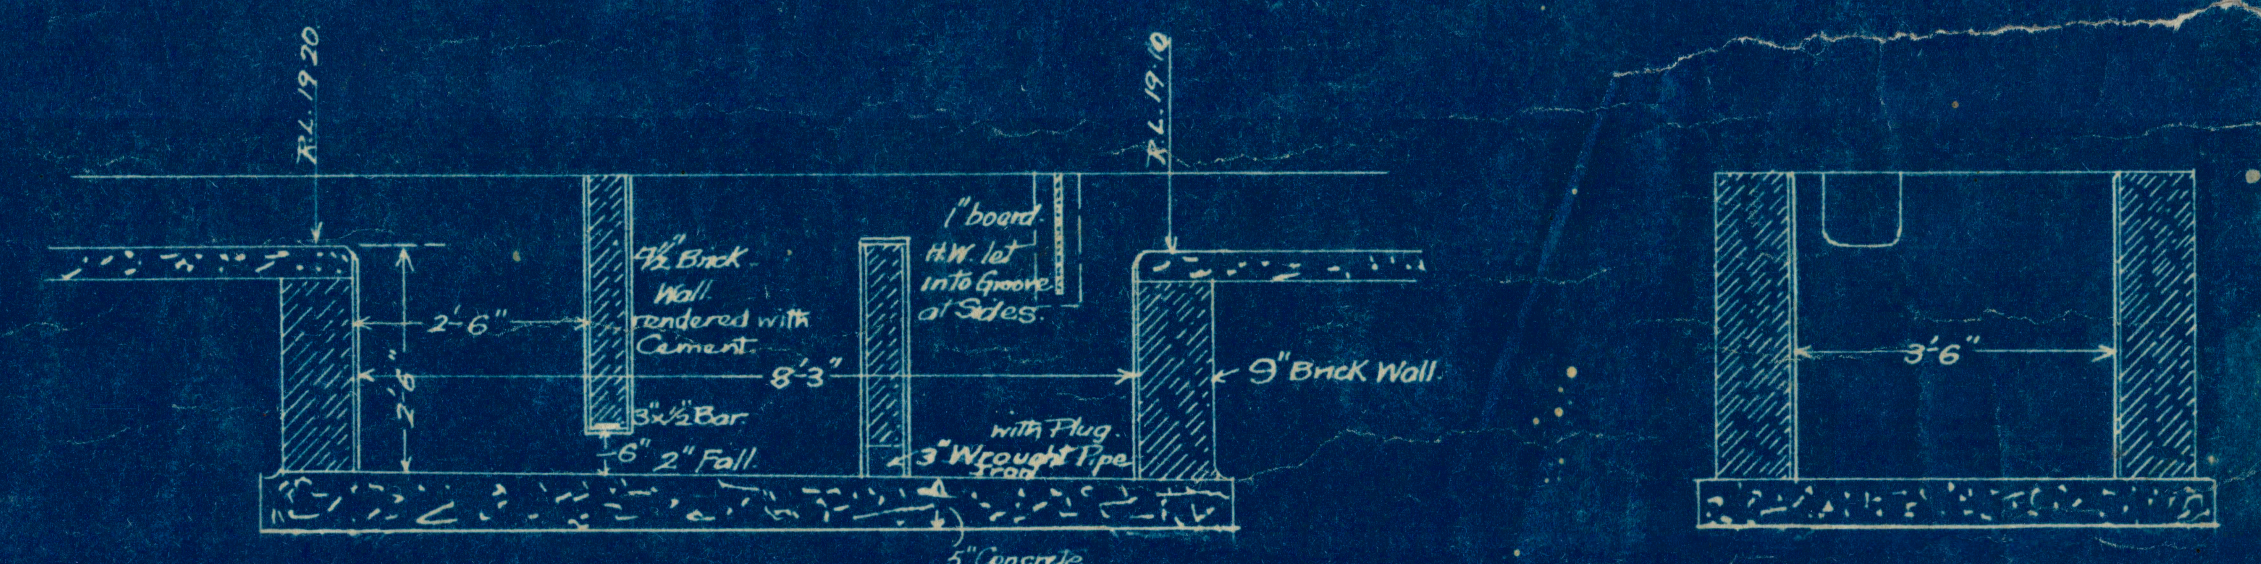

— PRESERVING - ROOM SAVEALL —

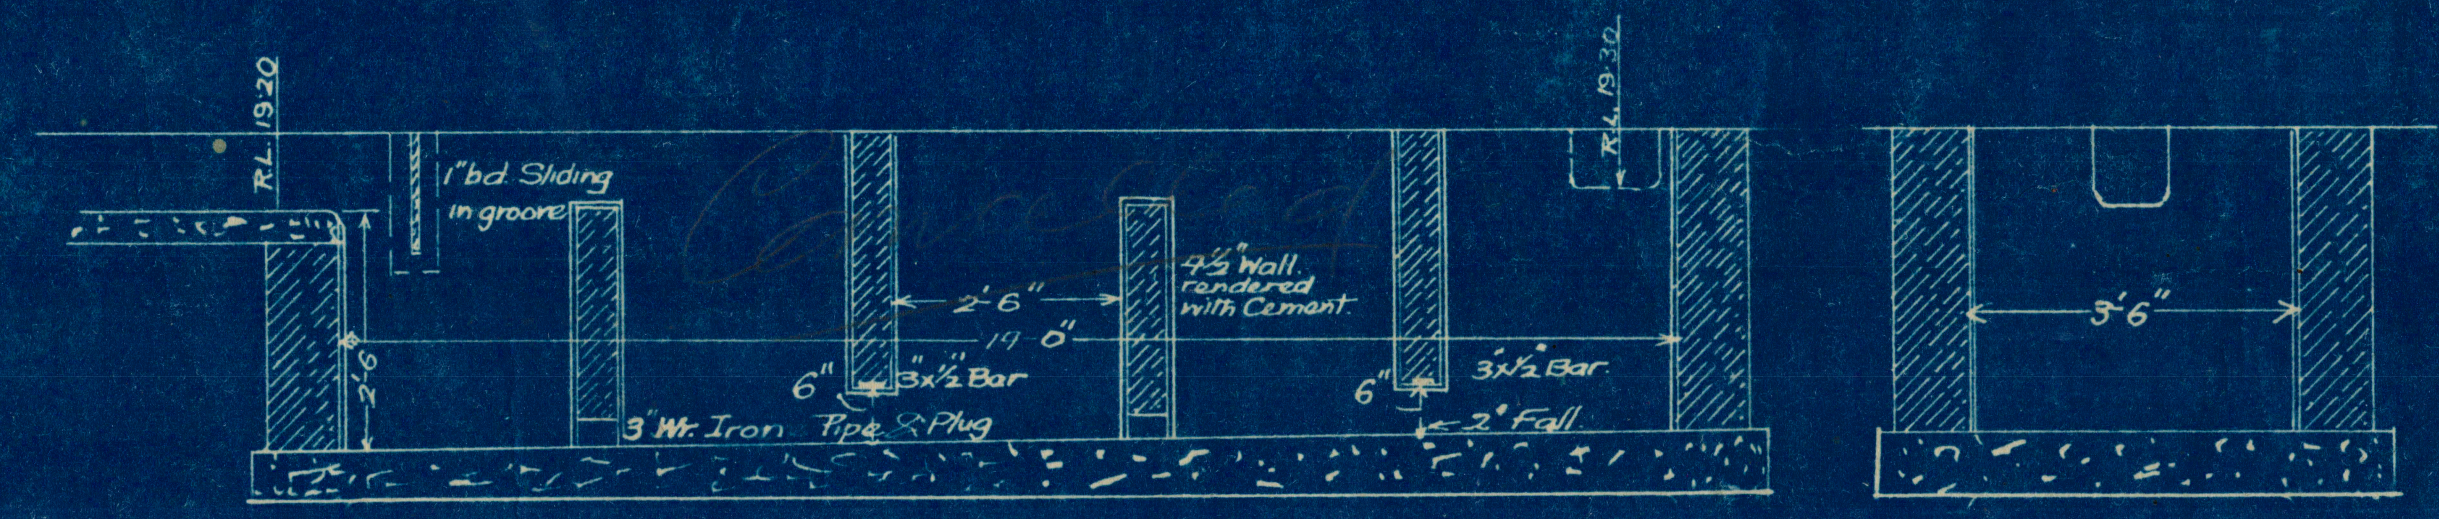

— SAVEALL FOR OFFAL - FLOOR —

— F.J. WALKER & CO. —

— MEAT WORKS - TIBBERENA —

— DRAINAGE OF SLAUGHTER - FLOORS —

— Scales. 1/8, 1/4, 1/2, & 1 IN = 1 FT. —

T. H. HOUGHTON,
M. INST. C.E.,
63 PITT ST SYDNEY.

NOTE: SAVEALL FOR TALLOW-SHED SIMILAR TO THIS.