Papers WLO 35/8253

PLAN OF PORTION W L 1762

County of Blaxland *Western Division*

Applied for under Section 25 of the Western Lands Act of 1901 by Reginald Heber Singleton

Western Lands Lease No 3884 vide Gazette

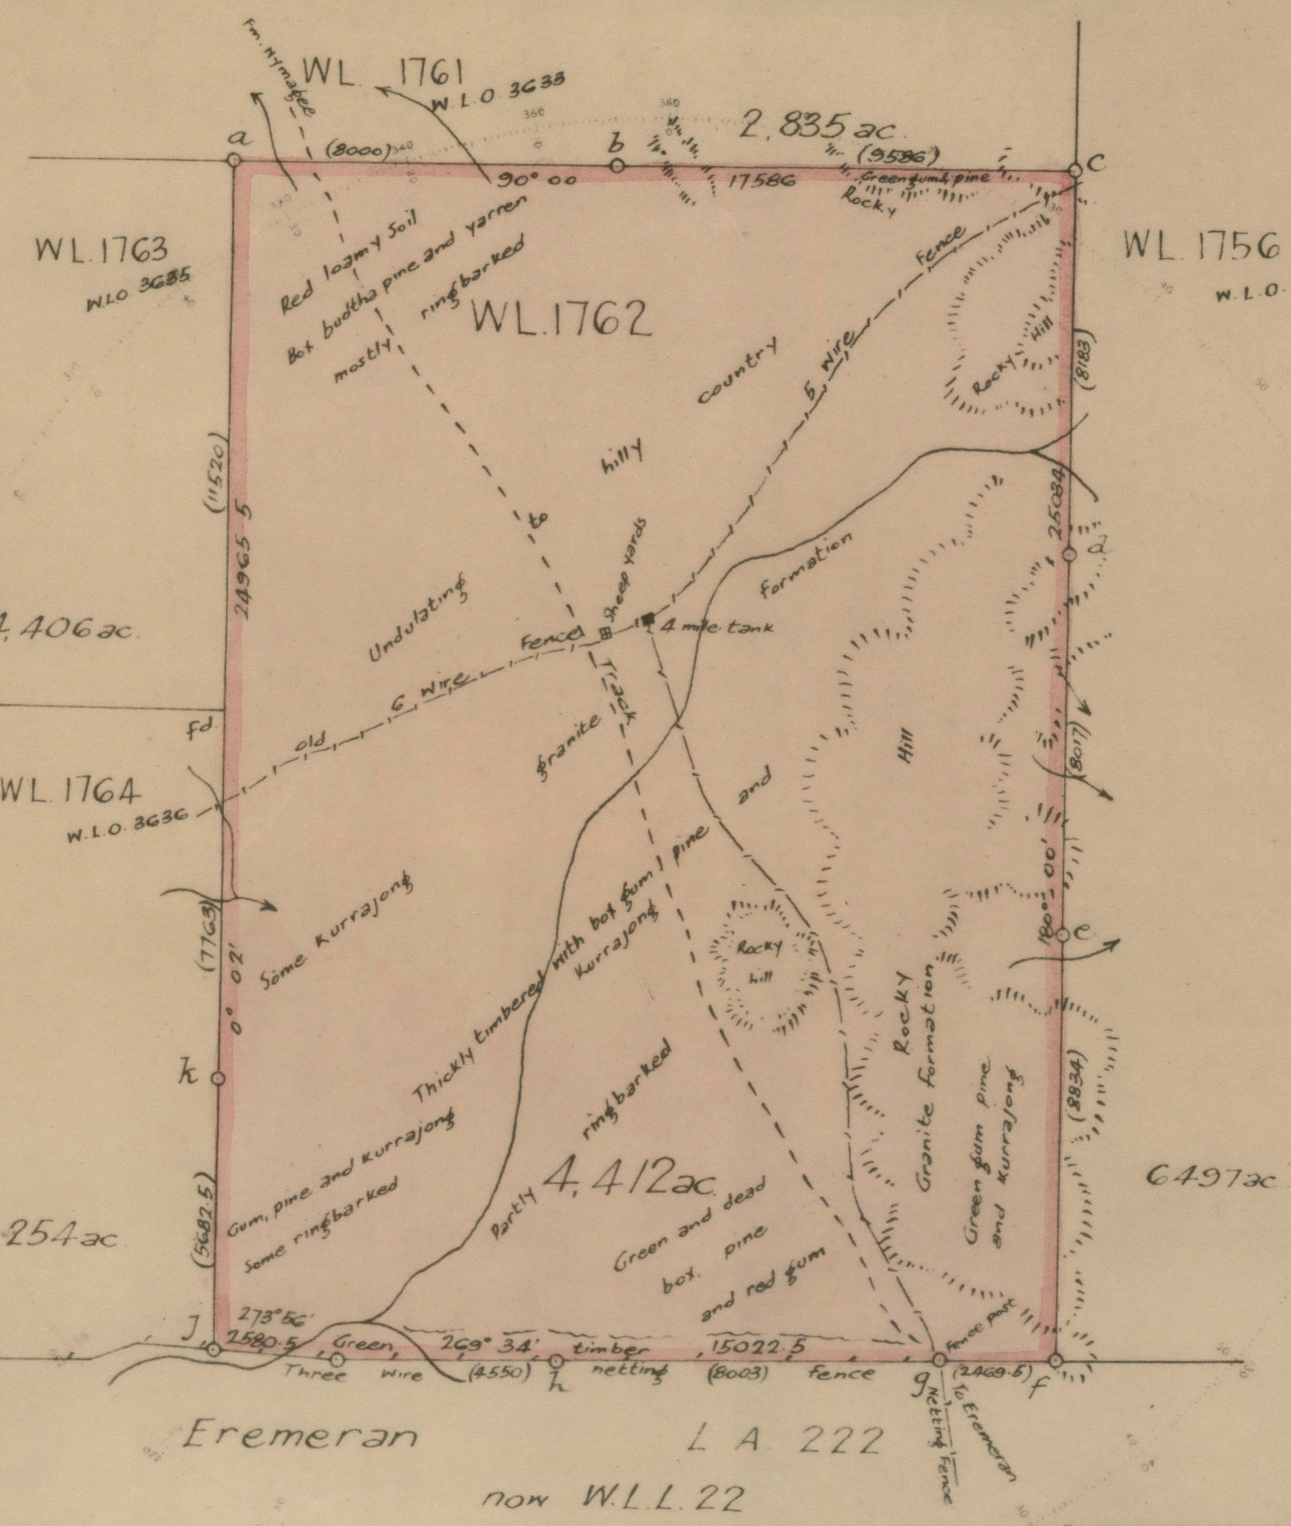

I Henry Scott-Kemmis
of Dubbo
a Surveyor registered under the Surveyors Act, 1929 do hereby solemnly and sincerely declare that the survey, ~~or the part thereof shown by lines~~ represented in this plan has been made by me in accordance with the Survey Practice Regulations 1933 and the special requirements of the Western Lands Office and was completed on the 21st August 1935

And I make this solemn declaration conscientiously believing the same to be true and by virtue of the provisions of the Oaths Act, 1900.

H. Scott-Kemmis
Surveyor registered under the Surveyors Act 1929.

Subscribed and declared before me at Cobar
this 14th day of Septr. 1935

D. H. Dunlop, J.P.
Justice of the Peace

Azimuth taken from Por W L 1756

Field Book Vol. 242 Folio 11 to 54

Reference to Corners

Corner	Bearing	From	Links	N° on Tree
a	93° 55'	Pine	136·4	WL 1762. 1763
b	3° 45'	do	76·8	A
c	28° 0'	do	217·5	WL 1761. 1762
d	111° 50'	Gum	57·1	A
e	69° 49'	Pine	76·6	B
f	168° 48'	do	101·6	WL 1762. 1762
g	287° 14'	Gum	39·5	A
h	128° 23'	Box	136·6	A
j	133° 47'	do	126·9	WL 1762. 1764
k	31° 40'	Pine	15·8	A

Nature and Value of Improvements

I hereby certify that I or person made and completed the survey represented on this plan on which are written the bearings and lengths of the lines measured by me and I declare that the survey has been executed in accordance with the regulations of the Western Land Board

Licensed Surveyor

Commissioner

Transmitted to the Western Lands with my letter of 14th Septr. 35

Voucher N° Passed

Calculation Book N° G11 Folio 55

Checked and Charted G. R. Woods 24. 9. 1935

Examined

Plan approved S. H. Pasley 21. 10. 1935

Scale 40 Chains to an Inch.

Draftsman

Lithographed and Printed at the Department of Lands, Sydney, N S W 29.187

Cat N° W.L.O. 3634

22d Exd. G.R.W.