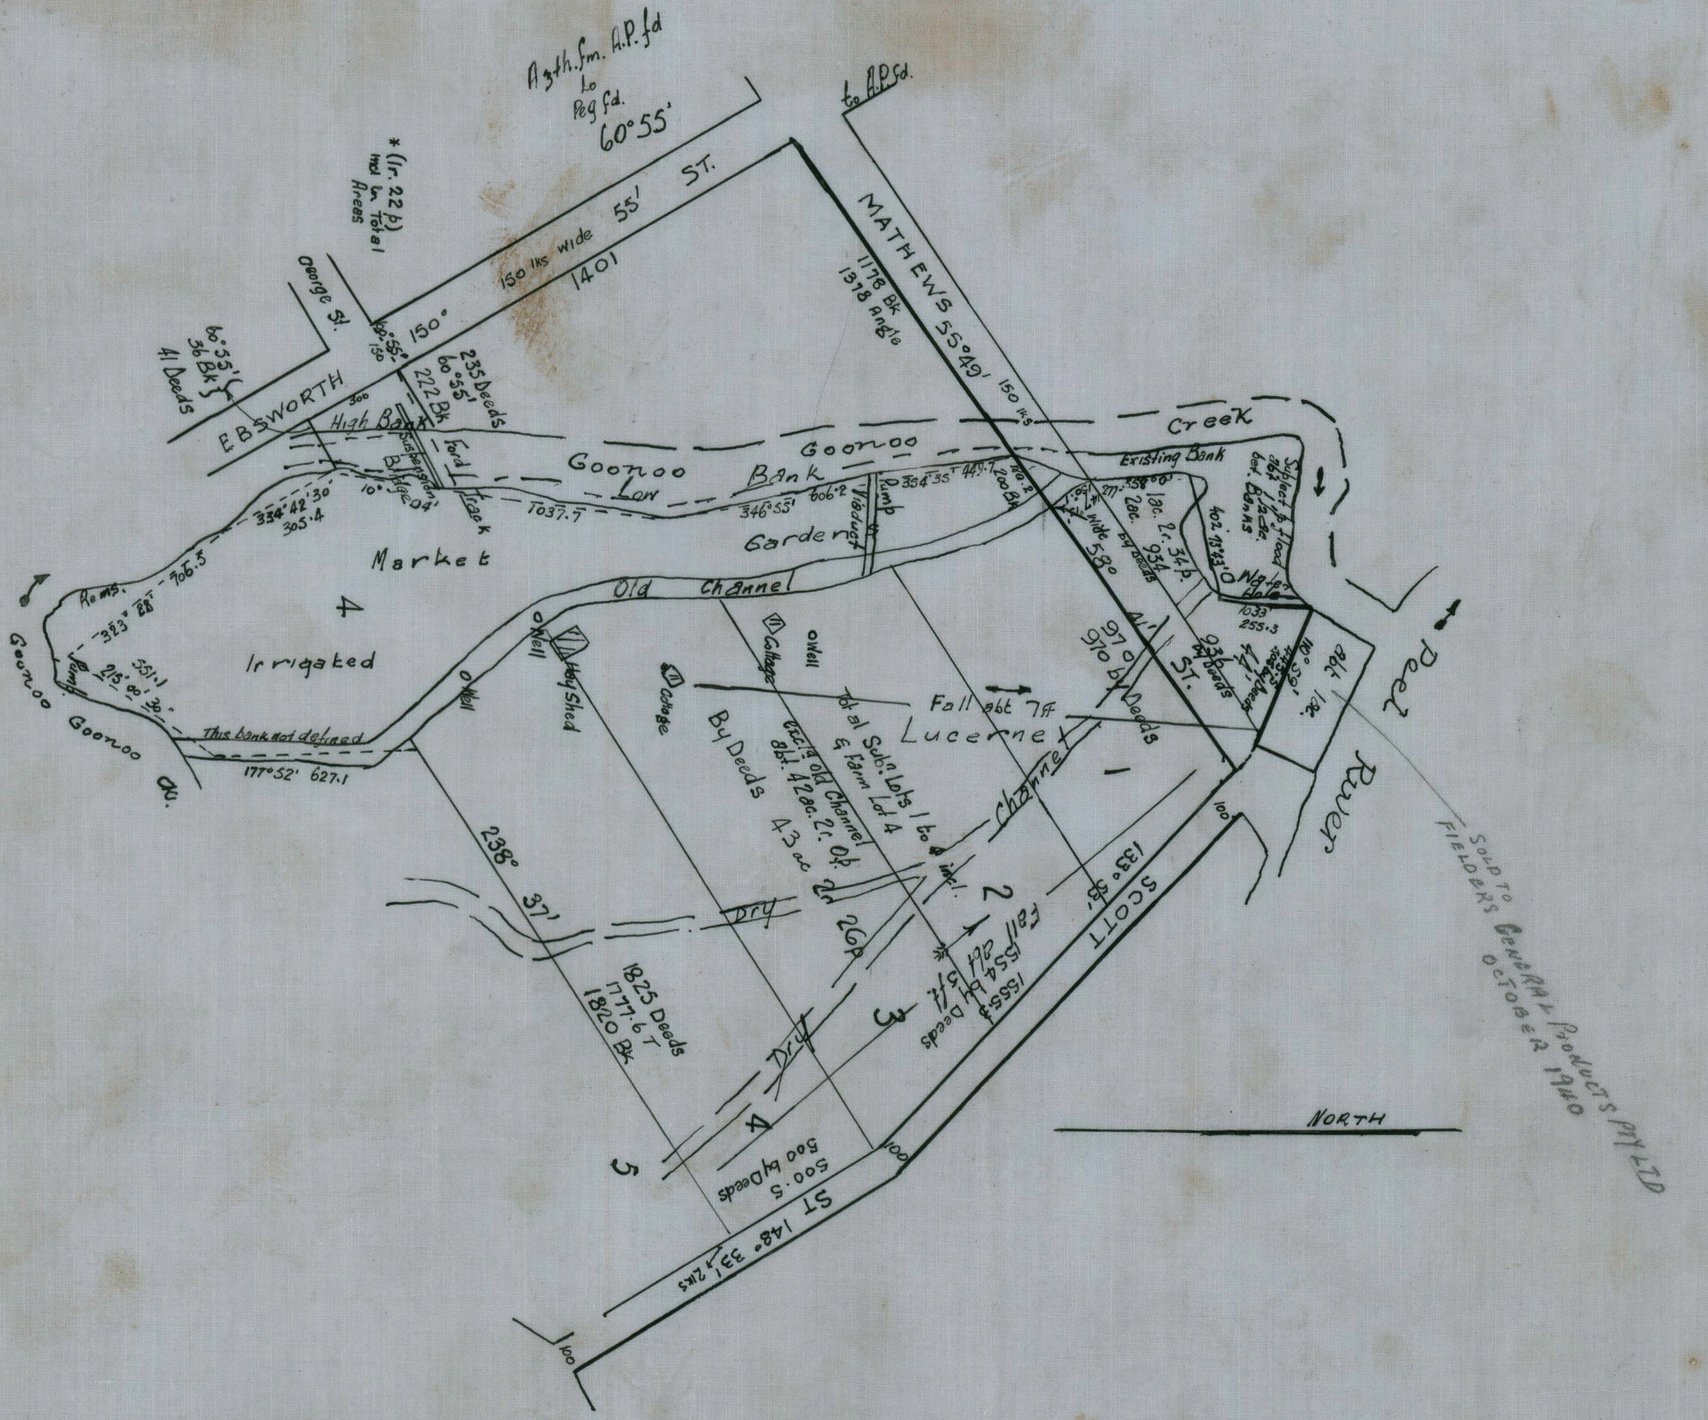
A 3th. fm. H.P. fd to Reg fd. 60°55'
to H.P.Sd.
* (Ir. 22 p) incl in Total Areas
George St.
150 lks wide
55' ST.
1401
60°55' 36 Bks 41 Deeds
EBSWORTH
150°
60°55'
235 Deeds 60°55' 222 Bk
MATHEWS 55°49' 150 lks
1178 Bk 1378 Angle
Creek
High Bank
Goonoo Goonoo Bank
Low
Existing Bank
Ford
Track
Pump
Viaduct
1037.7
346°55'
606.2
334°35'
449.7
200 Bk
Garden
Market
4
Irrigated
Old Channel
Well
Hay Shed
Cottage
Fallabt 7ft
Lucerne
Channel
97 a 910 Bk Deeds
Mill
Dam
Pool
Rushes
Goonoo Goonoo Dn.
This bank not defined
177°52' 627.1
238° 37'
1825 Deeds 1777.6 T 1820 Bk
Dry
1555 Bk Deeds
Fall
Old Channel
Subd. Lots 1 to 4 & Farm Lot 4
Orig. Old Channel 8 Bk. 428 ac. 2 r. 0 p.
43 ac
2
3
1
5
ST 148° 33' 2435
SCOTT
133° 35'
NORTH
SOLD TO FIELDERS GENERAL PRODUCTS PTY LTD OCTOBER 1940
2 ac.