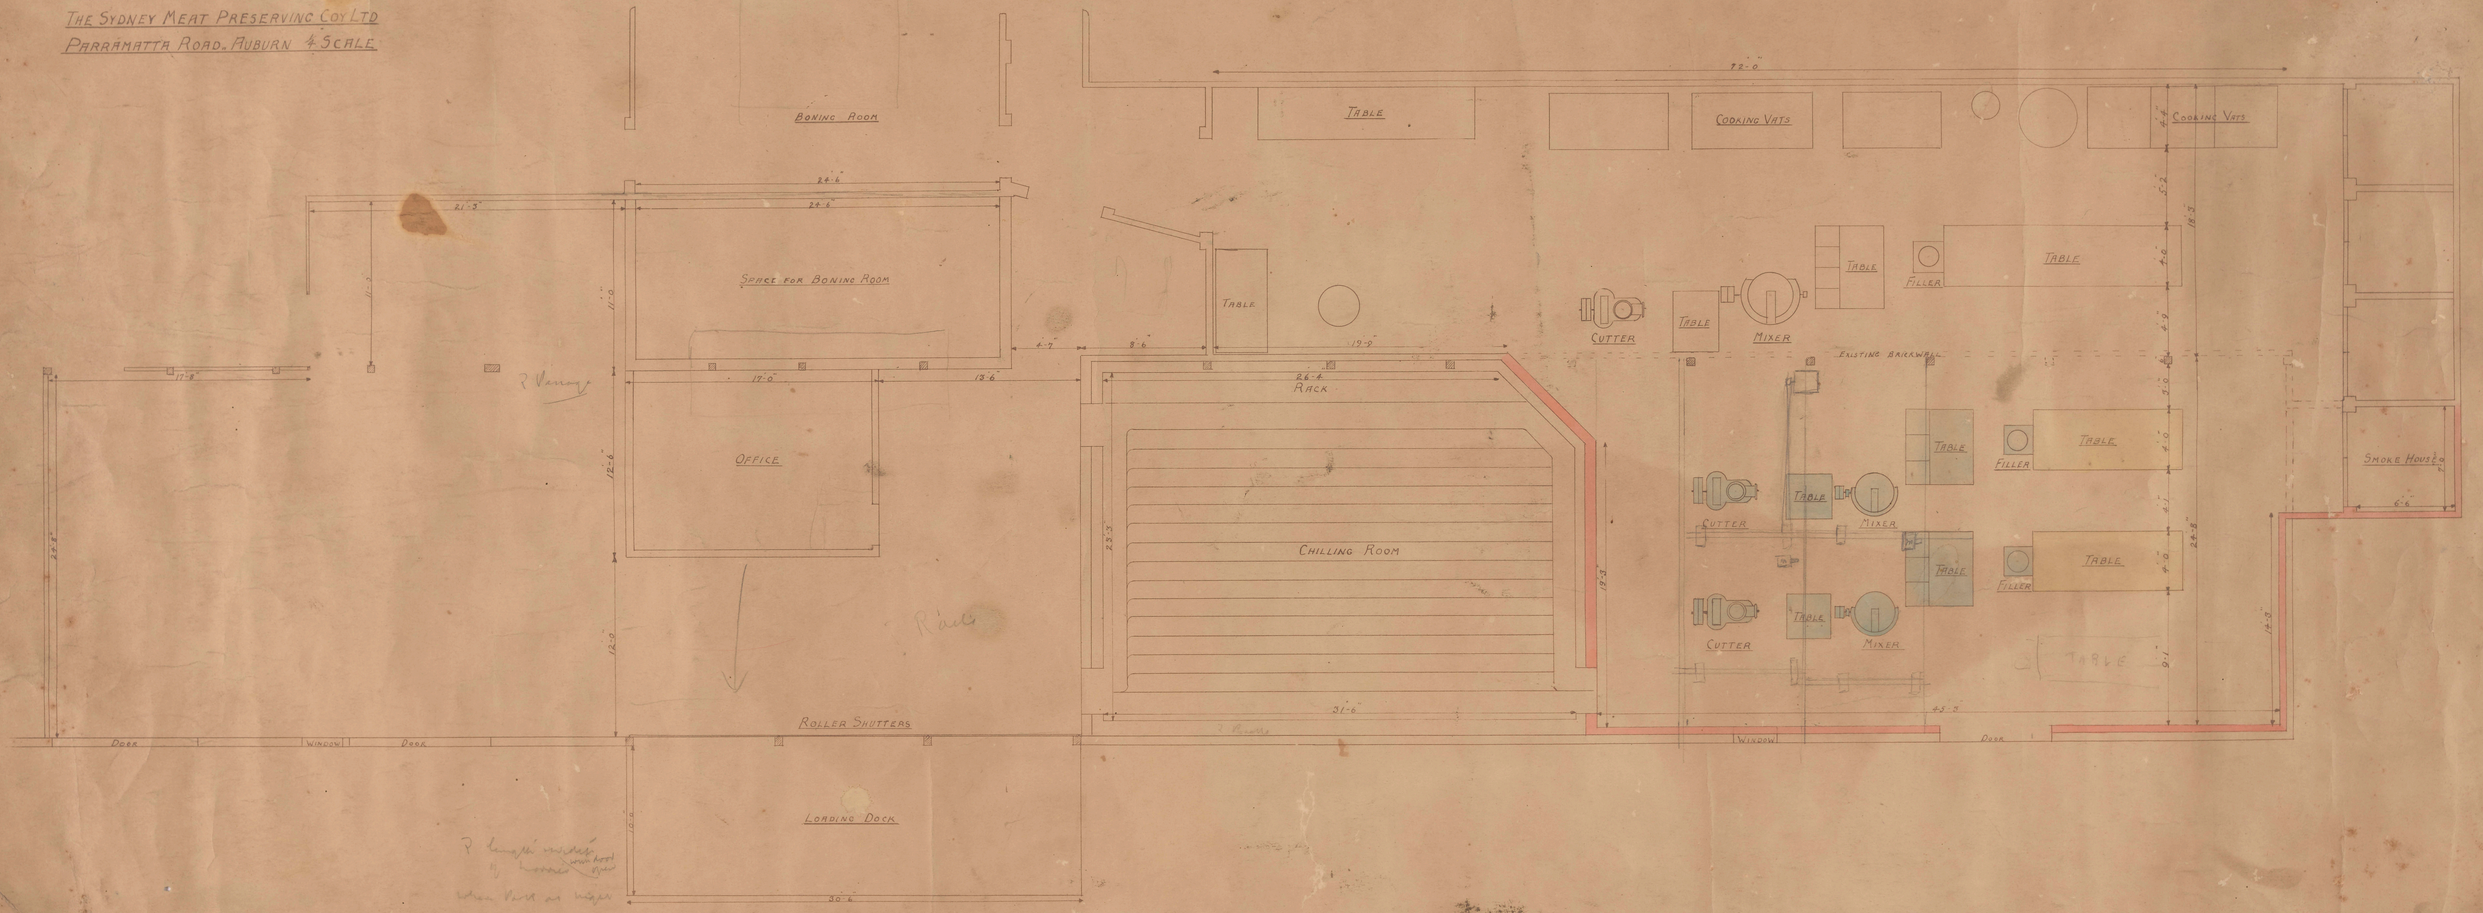ADDITIONS TO SMALLGOODS FACTORY
THE SYDNEY MEAT PRESERVING COY LTD
PARRAMATTA ROAD. AUBURN 4 SCALE