
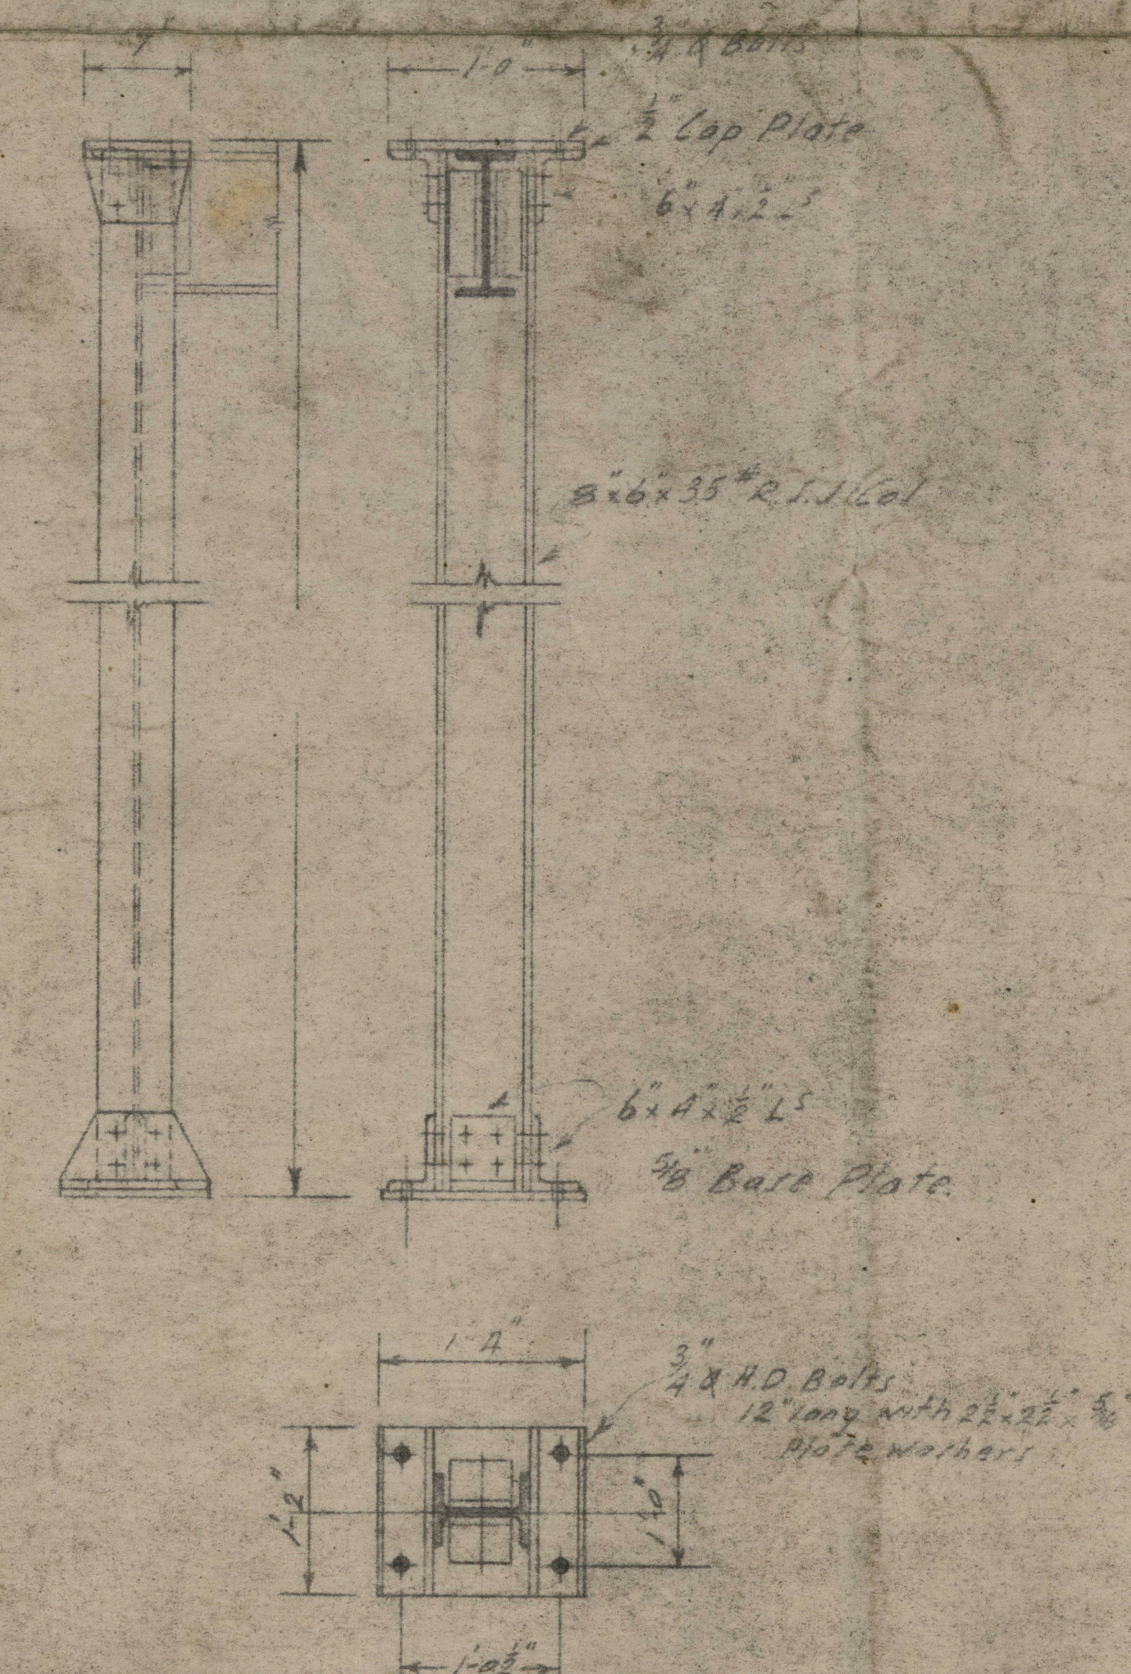
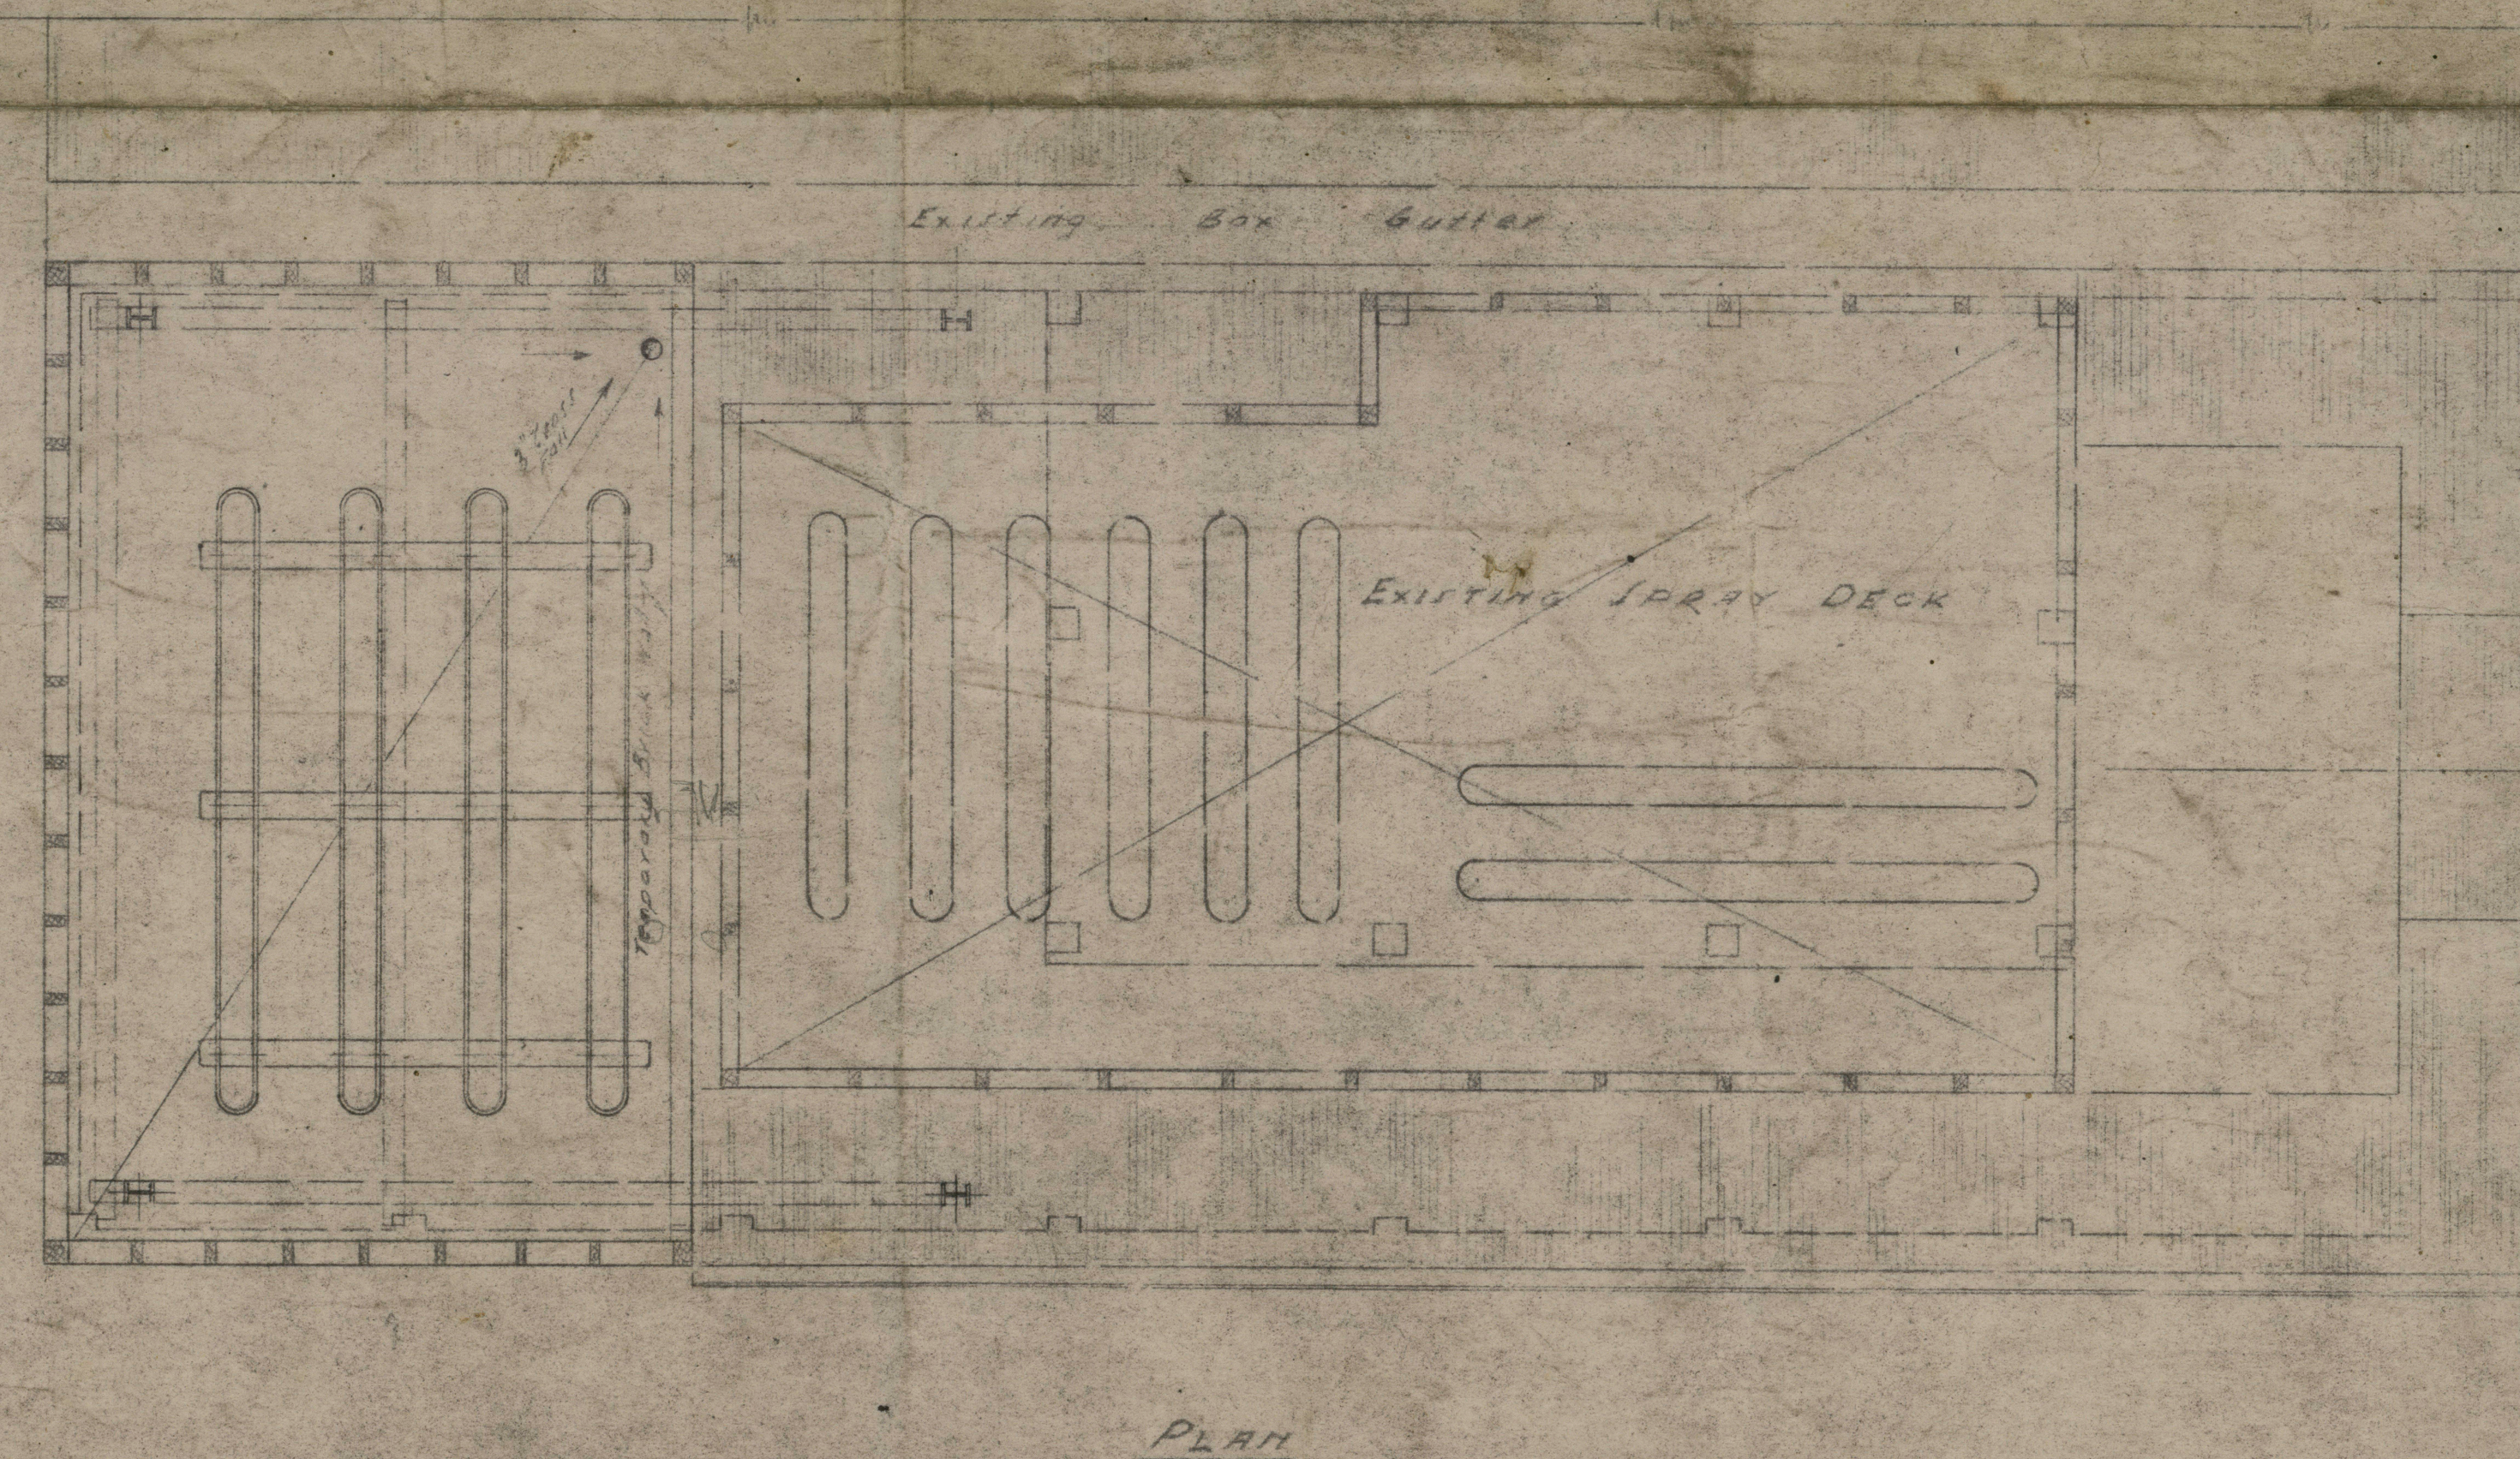
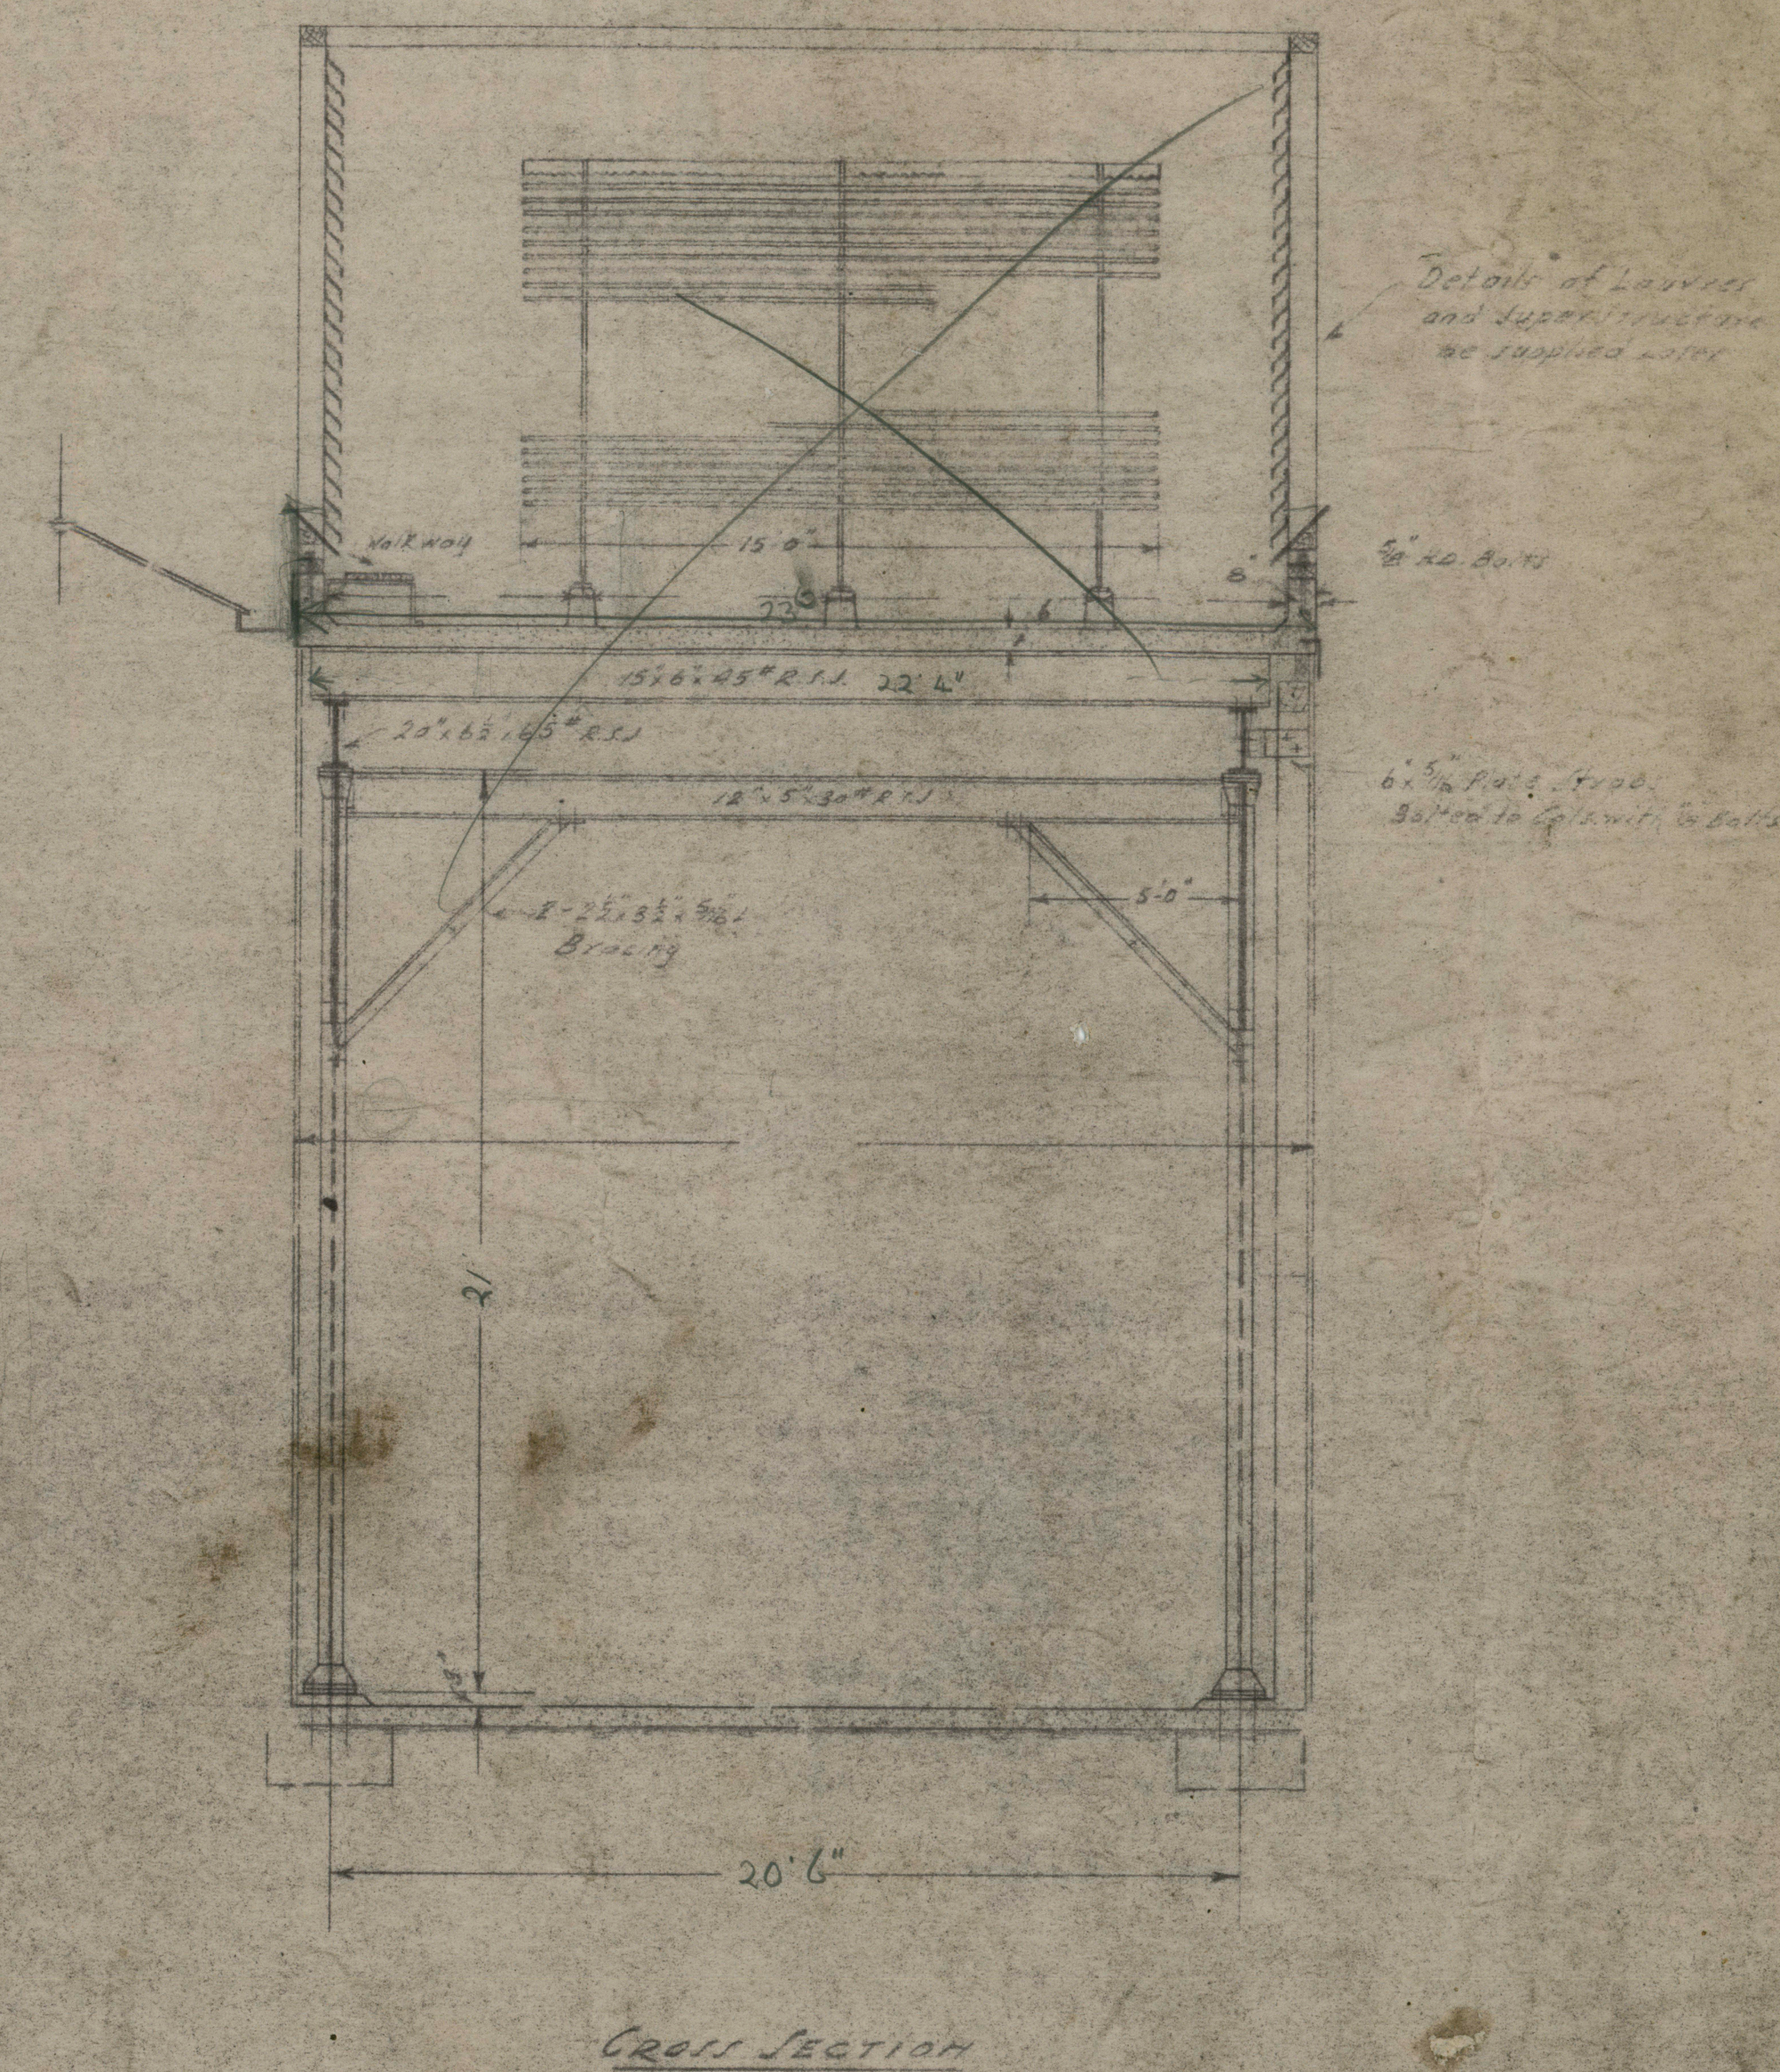


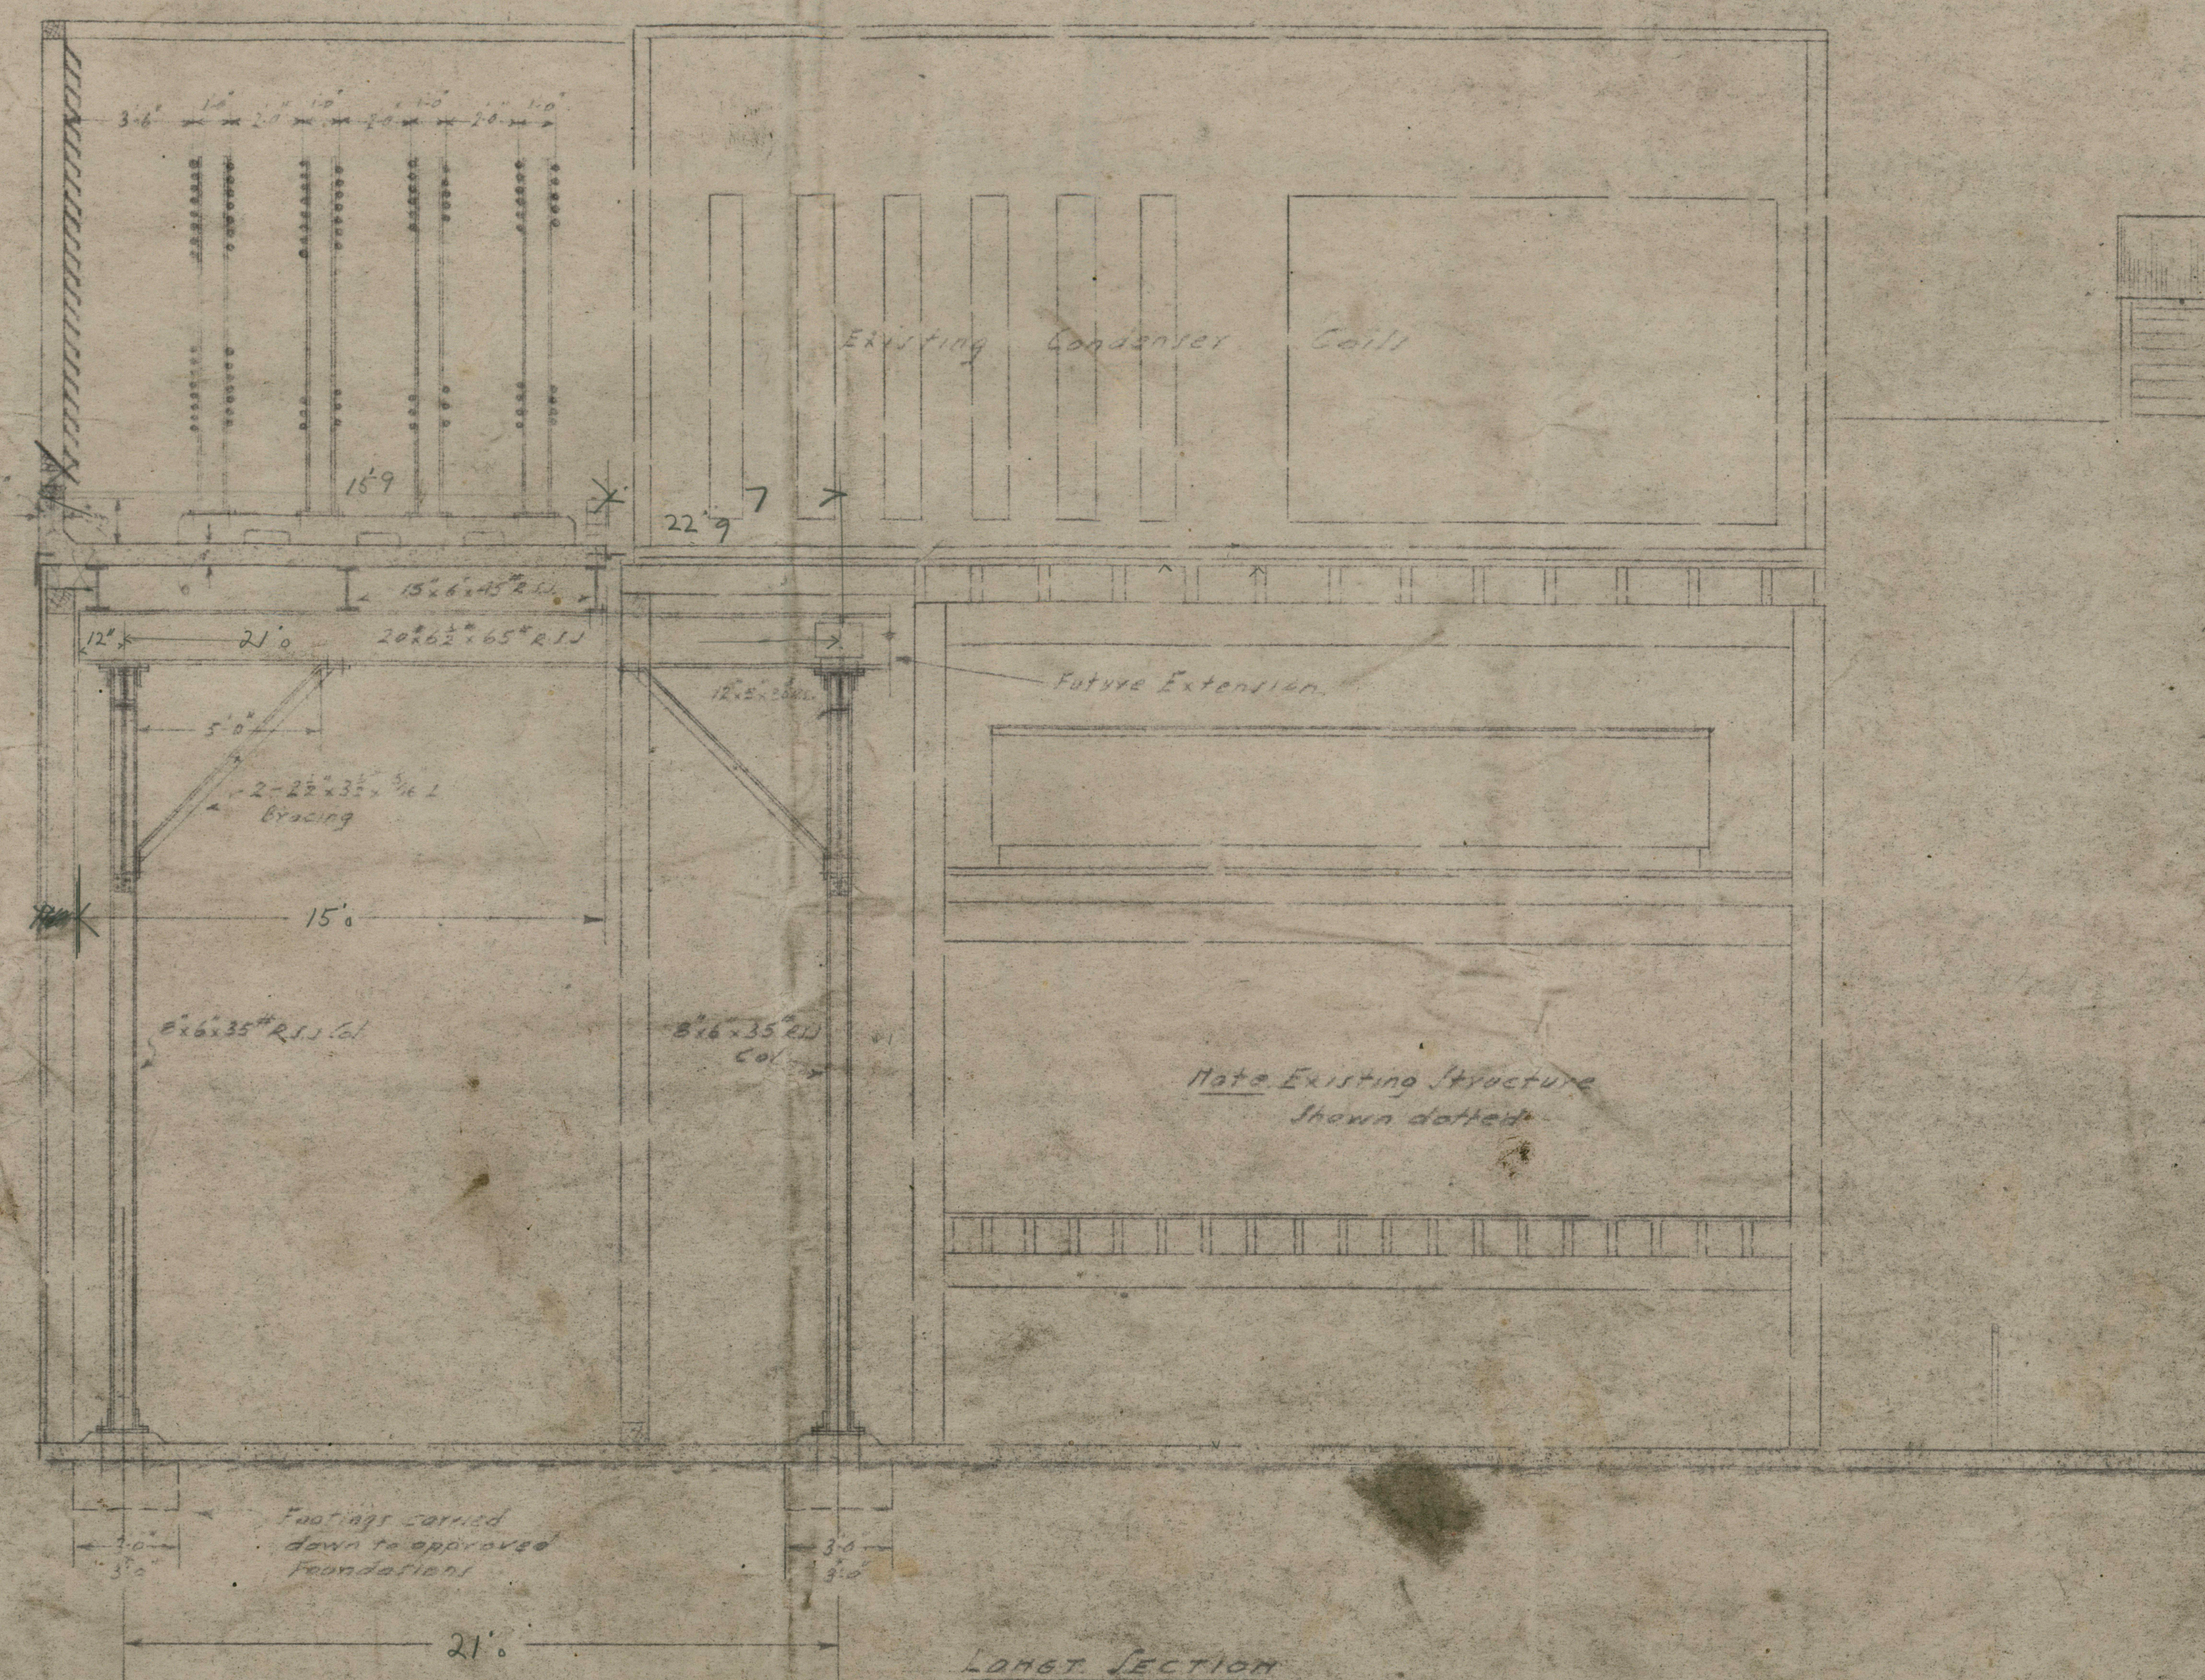

NOTE: All dimensions for steel construction to be taken off on site.

SYDNEY MEAT PRESERVING CO. LTD.
HUBURN
CONDENSER TOWER - DETAILS
Scale 1/8\"/>

TOWER