


I

Defts I

Doram Pring, A.L.
20/3/02
Wadey & Mort's Dock
Defts Exhibit I
Wesley Gade
ASSOCIATE

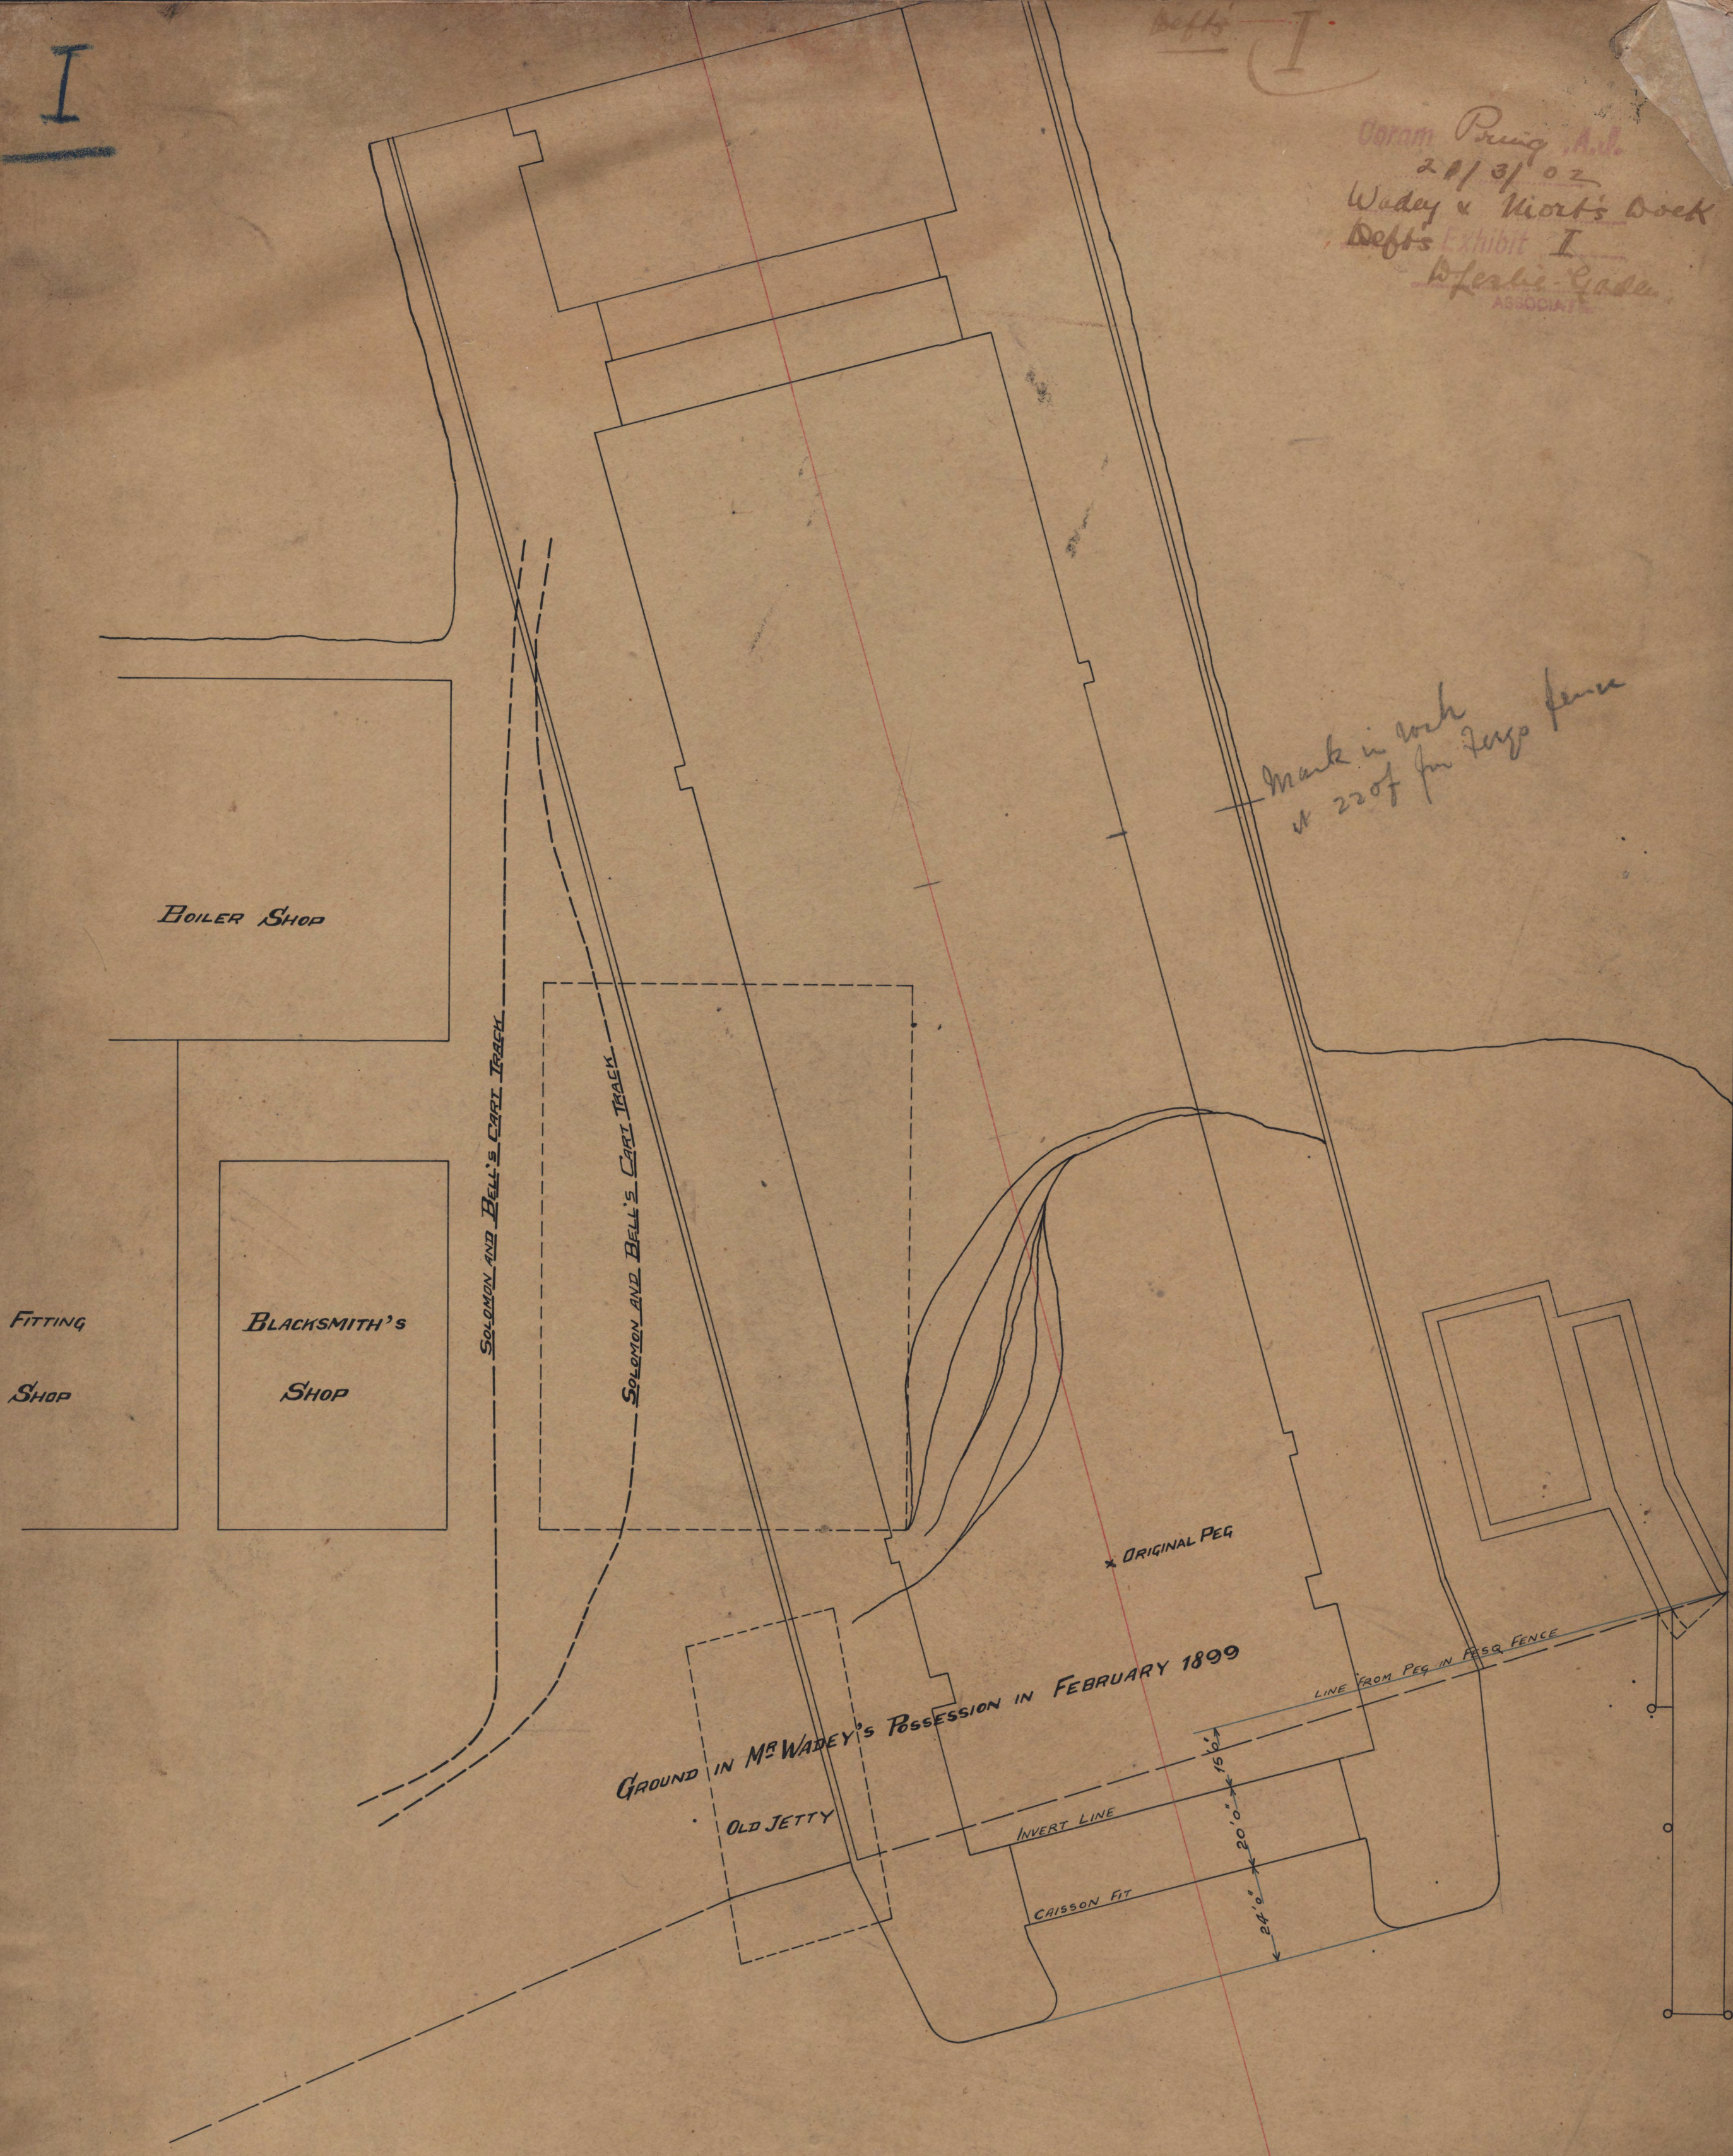

Graving Dock — Woolwich —

Ex. I.

Scale: 1" = 30'0"

Coloured portion shows Ground in Mr Wadey's possession in February 1899.