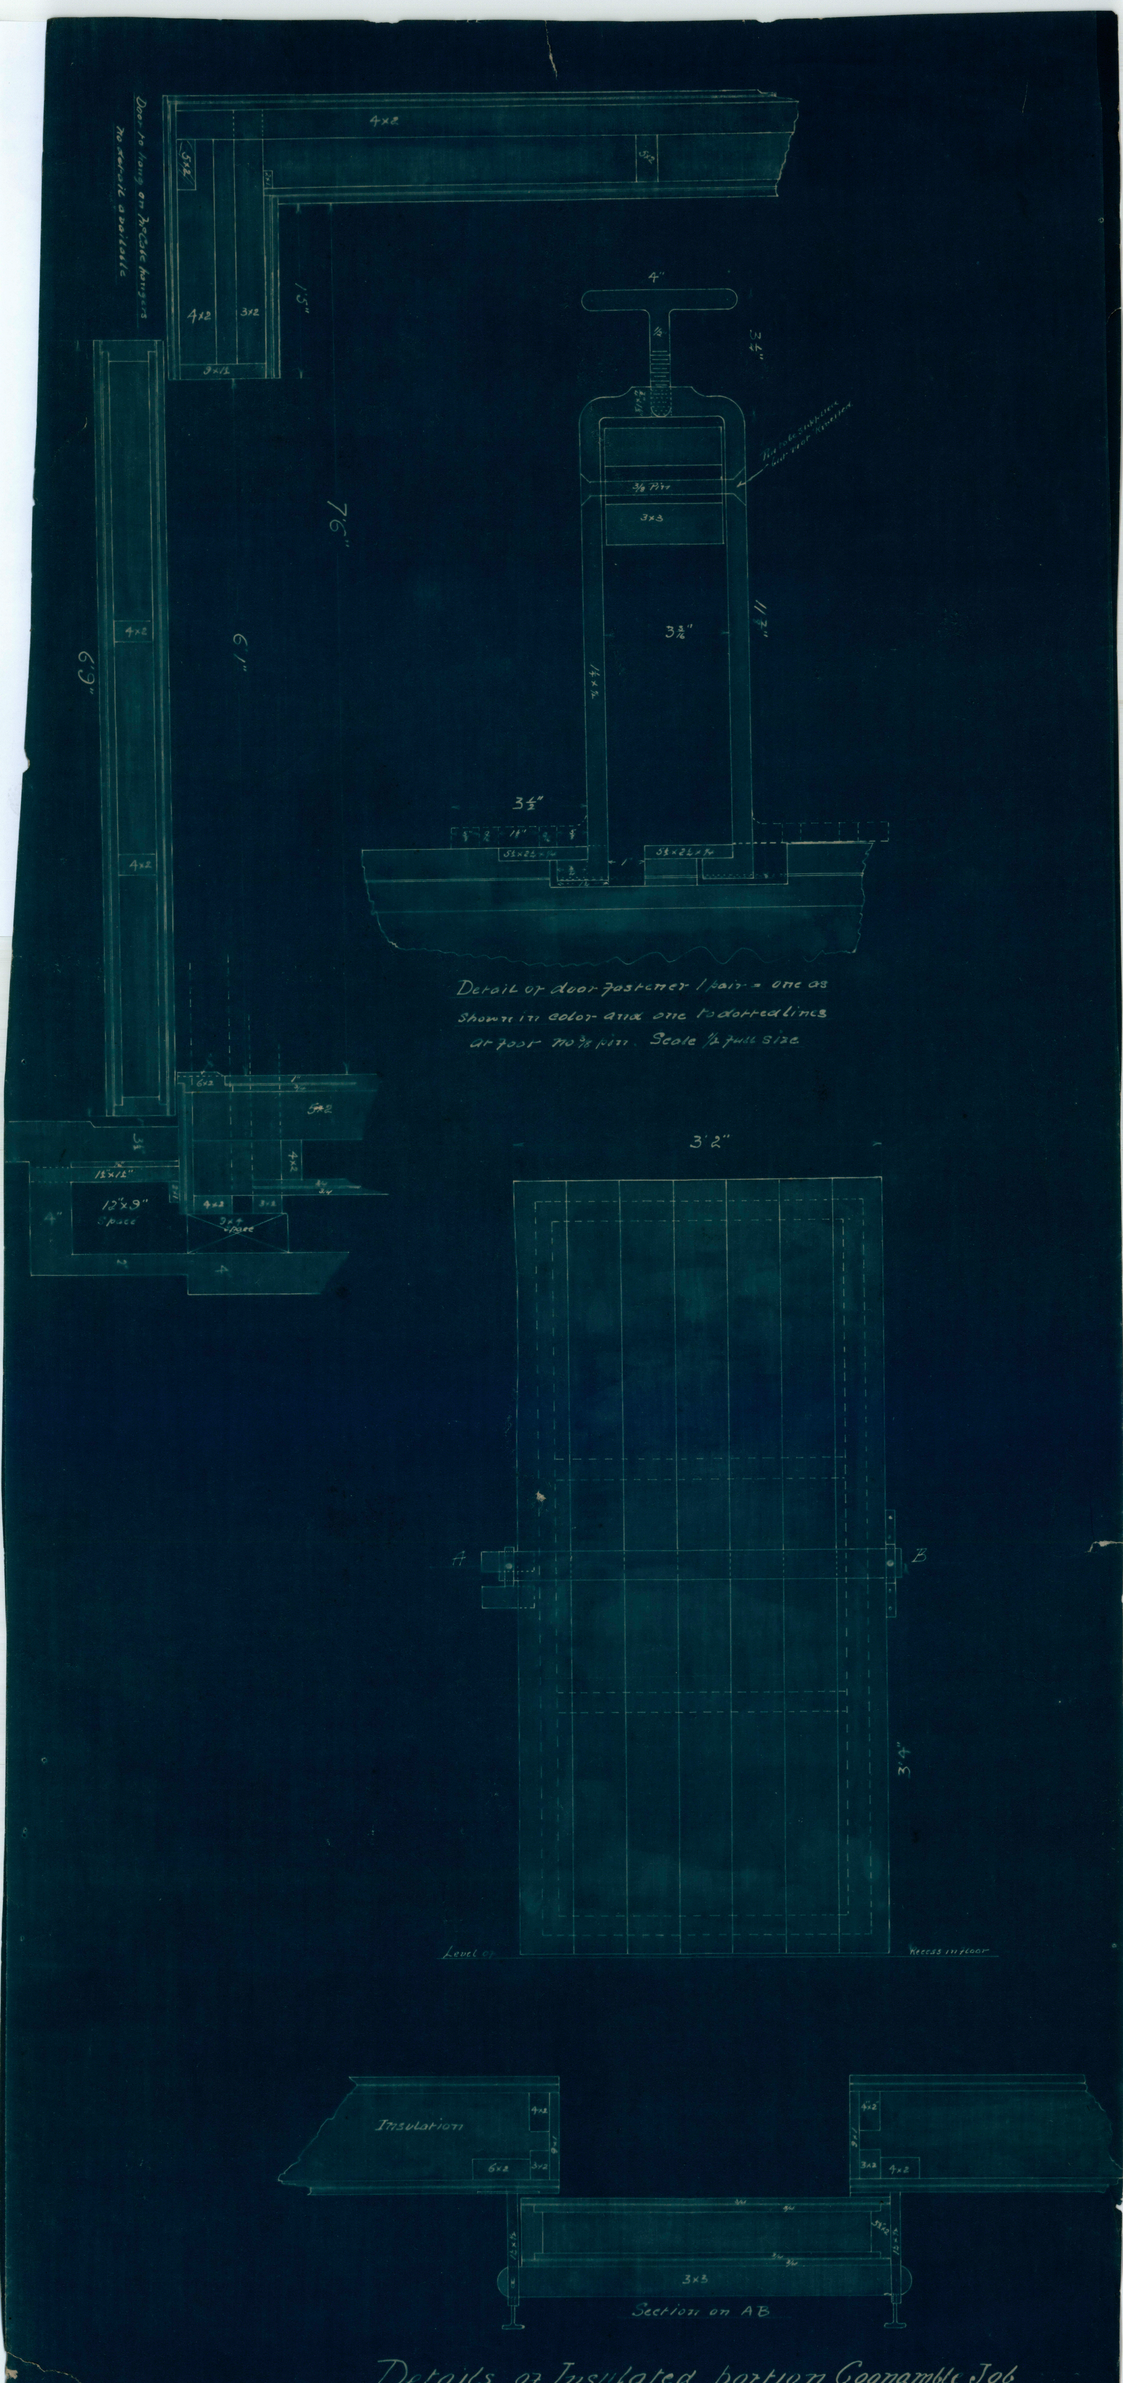

Detail of door fastener 1 pair = one as shown in color and one to dotted lines at foot No 3/4 Plate. Scale 1/2 full size

Details of Insulated portion Coonamble Job

Brown = Timber Gray cement

Purple = Iron

Pink = Insulation

Scale 1½" = 1 foot & ½ full size