Cancels pt HL 298 Hay.

Papers WL045 6281

PLAN OF PORTION W L 3107

County of Blaxland Western Division

Applied for under Section 25 of the Western Lands Act of 1901 by Ernest William Jones

Western Lands Lease No 5396 vide Gazette 28th June, 1946.

Within the Bogan Goldfield Proclaimed 15th October 1880

Within the area withdrawn from Eremeran and Dine Dine Holding Gaz 3rd Sept 1943

Set apart for disposal by way of lease under Sec 24(1)d (for C.D and W.D holders) Gaz 3.9.43.

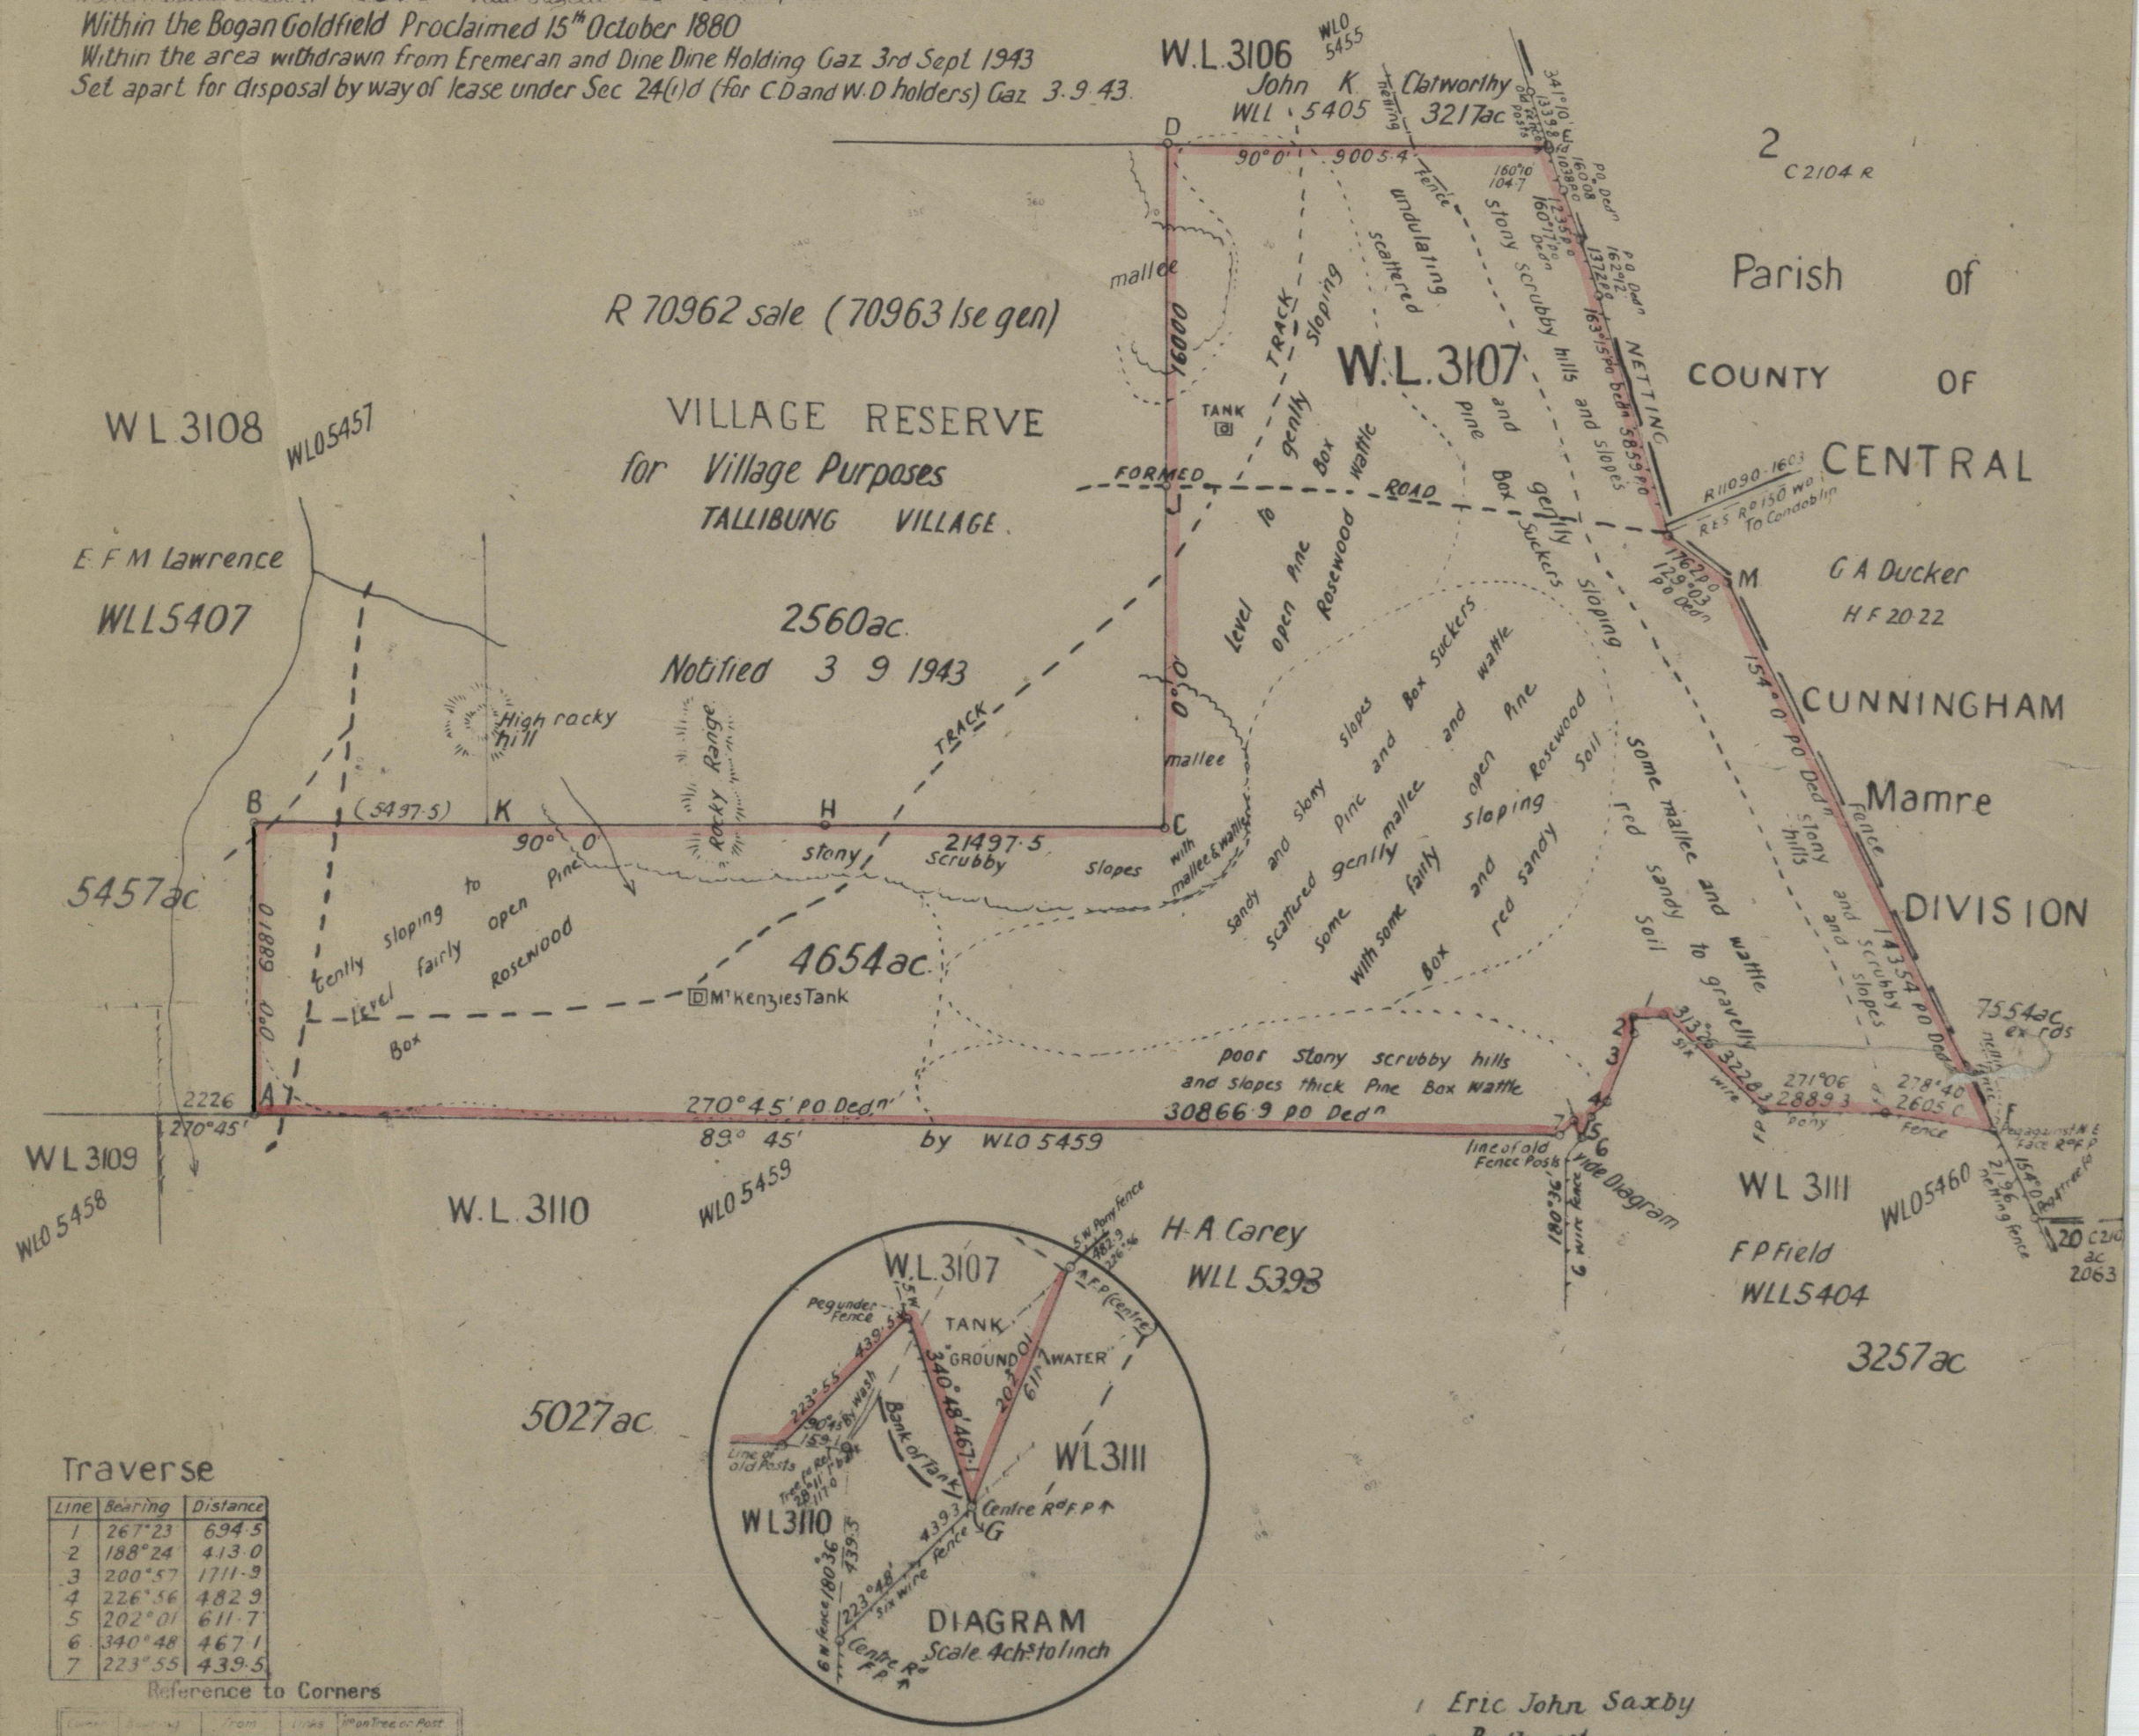

Traverse

Line	Bearing	Distance
1	267°23	694.5
2	188°24	413.0
3	200°57	1711.9
4	226°56	482.9
5	202°01	611.7
6	340°48	467.1
7	223°55	439.5

Reference to Corners

Corner	Bearing	From	Links	No on Tree or Post (W.L)
A	63°25'	Box	31.6	3107 3108
B	112°38'	Pine	91.1	3107
C	215°26'	Pine	86.1	3107
D	58°08'	Pine	24.0	3107
E	354°07'	Curramong	35.7	3106, 3107
F	341°20'	Box	124.8	3107 3111
G	73°38	Gum	42.0	3107 3110, 3111
H	49°30'	Coolibah	31.1	B
J	Numbered Peg			A
K	114°42'	Pine	84.8	3108
L	309°03	Gas pipe	5.0	
M	129°03'	Gas pipe	5.0	

Astronomical Observations

Station	Body Obs^d	Date	Time	Latitude	Altitude	Obs^d Bearing	True Bearing	Variation	Mean Var^n

Azimuth taken from A. B.

Field Book Vol 331 Folios 26 and 29

Cal^n Book No Folio

I Eric John Saxby

of Bathurst

a Surveyor registered under the Surveyors Act, 1929 do hereby solemnly and sincerely declare that the survey, or the part thereof shown by lines A.B.C.D.E, from Cor F west to Traverse Line 7 (incl) and connections represented in this plan has been made by me in accordance with the Survey Practice Regulations 1933 and the special requirements of the Western Lands Office and was completed on the 30th May 1945 Reference marks have been placed as shown on plan

I make this solemn declaration conscientiously believing the same to be true and by virtue of the provisions of the Oaths Act, 1900.

E. J Saxby

Surveyor registered under the Surveyors Act 1929

Subscribed and declared before me at Bathurst this 9th day of October 1945

Christopher Lodge

Justice of the Peace

Transmitted to the Western Lands Commissioner with my letter of 10 10 45 No 7

Checked and Charted J J Barrett 7 11 45

Examined and Plan approved J Pettet Draftsman 24th July 1946

Scale 40 Chains to an Inch

Lithographed & printed at the Department of Lands, Sydney, N.S.W.

Cat. No WLO 5456