Papers WL044·6516

PLAN OF PORTION W.L.3111

County of Blaxland — Western Division

Applied for under Section 25 of the Western Lands Act of 1901 by Frank Palmer Field

Western Lands Lease No. 5404 vide Gazette 28·6·46

Within the Bogan Gold Field Proclaimed 15th October 1880

Within the area withdrawn from Eremeran and Dine Dine. holding vide gazette 3rd September 1943.
{Set apart for Disposal Gaz. 3rd September 1943 for Ise. under Sec. 24(1)d (for C.D. or W.D. holders)

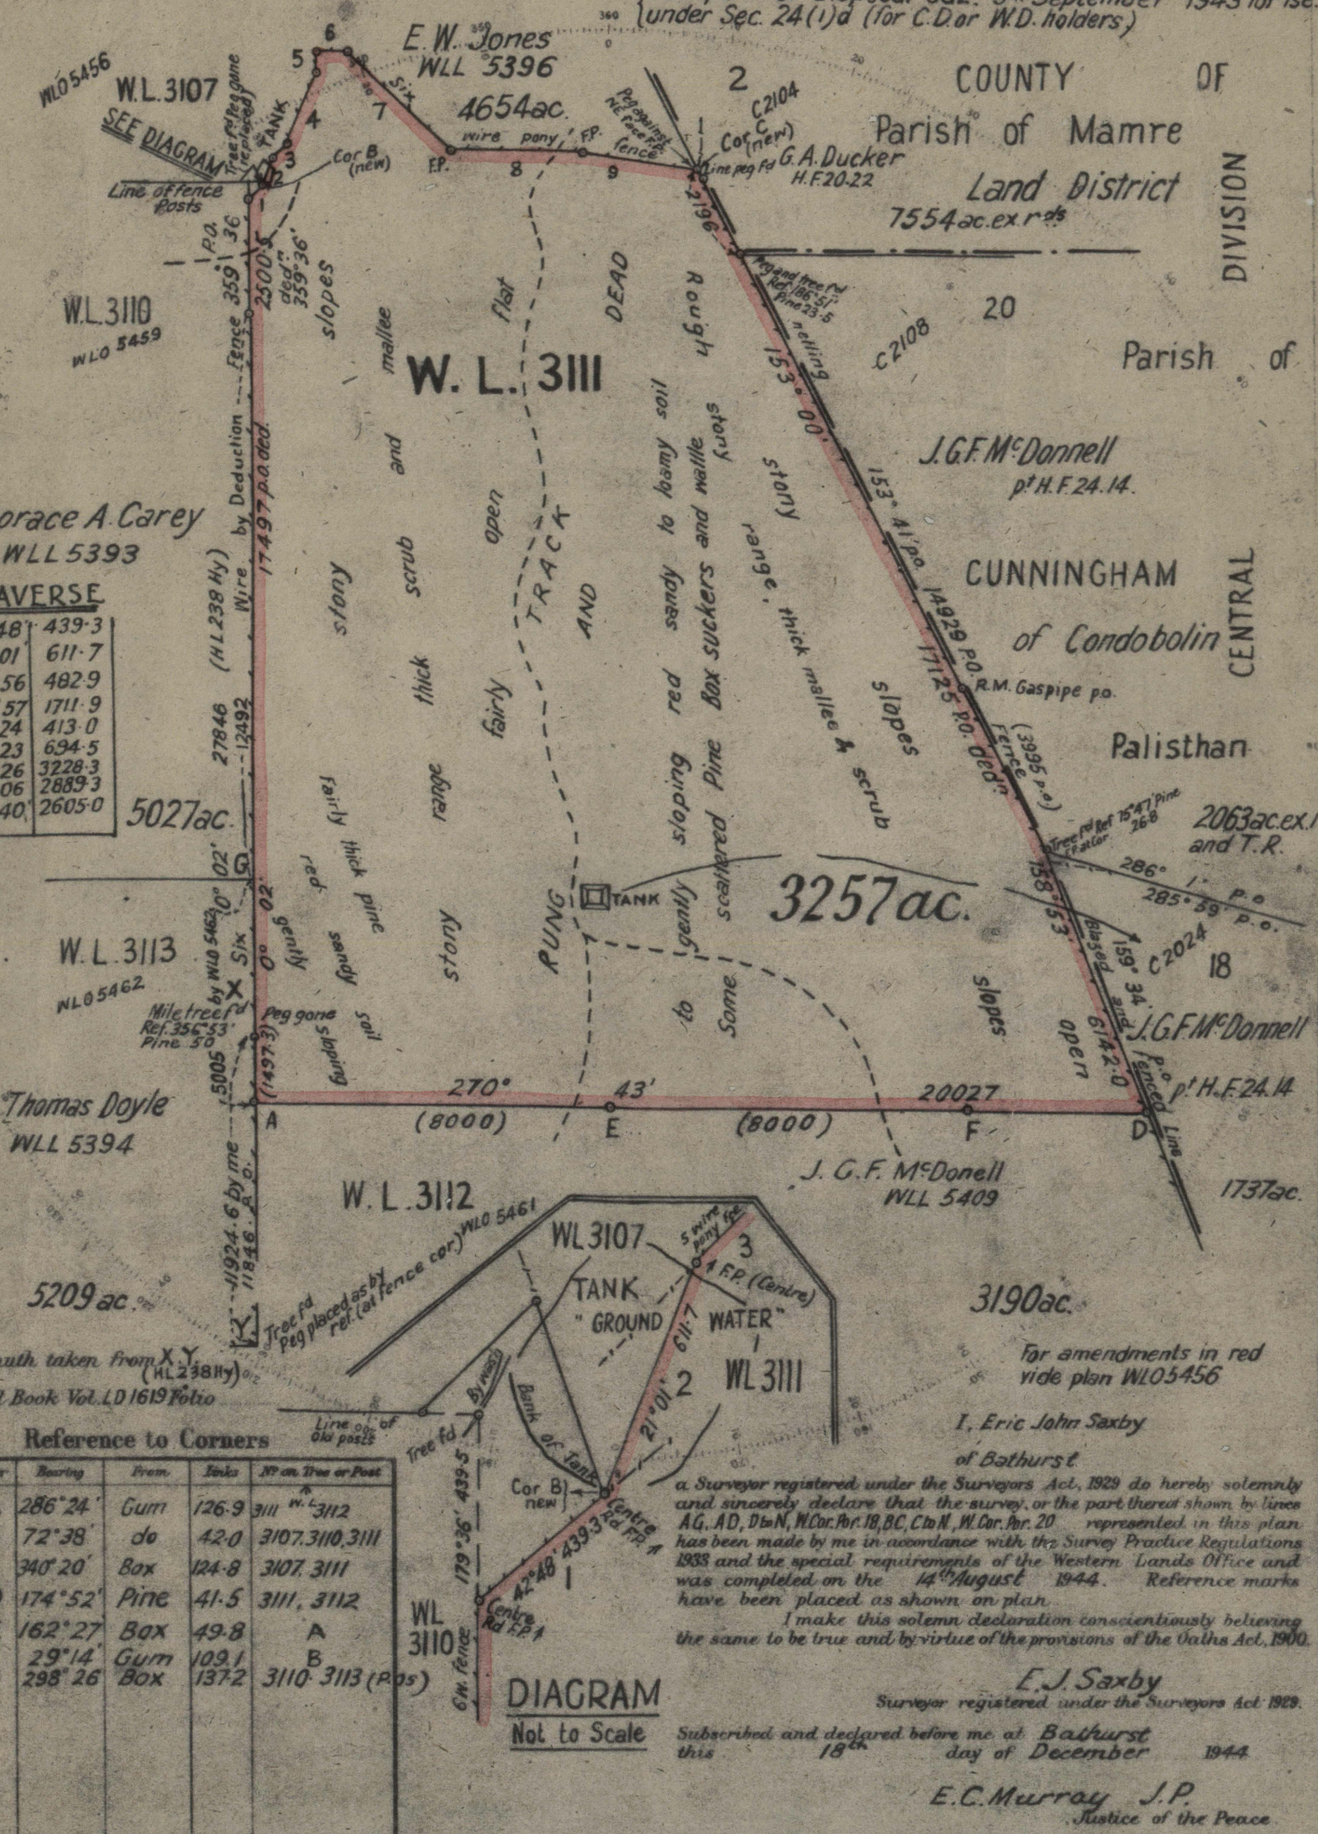

Reference to Corners

Corner	Bearing	From	Links	No. on Tree or Post
A	286°24'	Gum	126·9	3111 W.L. 3112
B	72°38'	do	42·0	3107. 3110. 3111
C	340°20'	Box	124·8	3107. 3111
D	174°52'	Pine	41·5	3111, 3112
E	162°27	Box	49·8	A
F	29°14'	Gum	109·1	B
G	298°26	Box	137·2	3110. 3113 (Pos)

For amendments in red vide plan WL05456

I, Eric John Saxby of Bathurst a Surveyor registered under the Surveyors Act, 1929 do hereby solemnly and sincerely declare that the survey, or the part thereof shown by lines A.G., A.D., D to N, W. Cor. Por. 18, B.C., C to N, W. Cor. Por. 20 represented in this plan has been made by me in accordance with the Survey Practice Regulations 1933 and the special requirements of the Western Lands Office and was completed on the 14th August 1944. Reference marks have been placed as shown on plan.

I make this solemn declaration conscientiously believing the same to be true and by virtue of the provisions of the Oaths Act, 1900.

E.J. Saxby
Surveyor registered under the Surveyors Act 1929.

Subscribed and declared before me at Bathurst this 18th day of December 1944

E.C. Murray J.P.
Justice of the Peace

Transmitted to the Western Lands Commissioner, with my letter of No.

Checked and Charted J.J. Barrett 7·11·45

Examined
Plan approved } J. Pettet Draftsman 23·7·1946

M5 10
Caln. Book No. M4 Fol. 33

Scale 40 Chains to an Inch

Lithographed & Printed at the Dept. of Lands, Sydney, N.S.W. 33-1930

Cat. No. W.L.O. 5460