


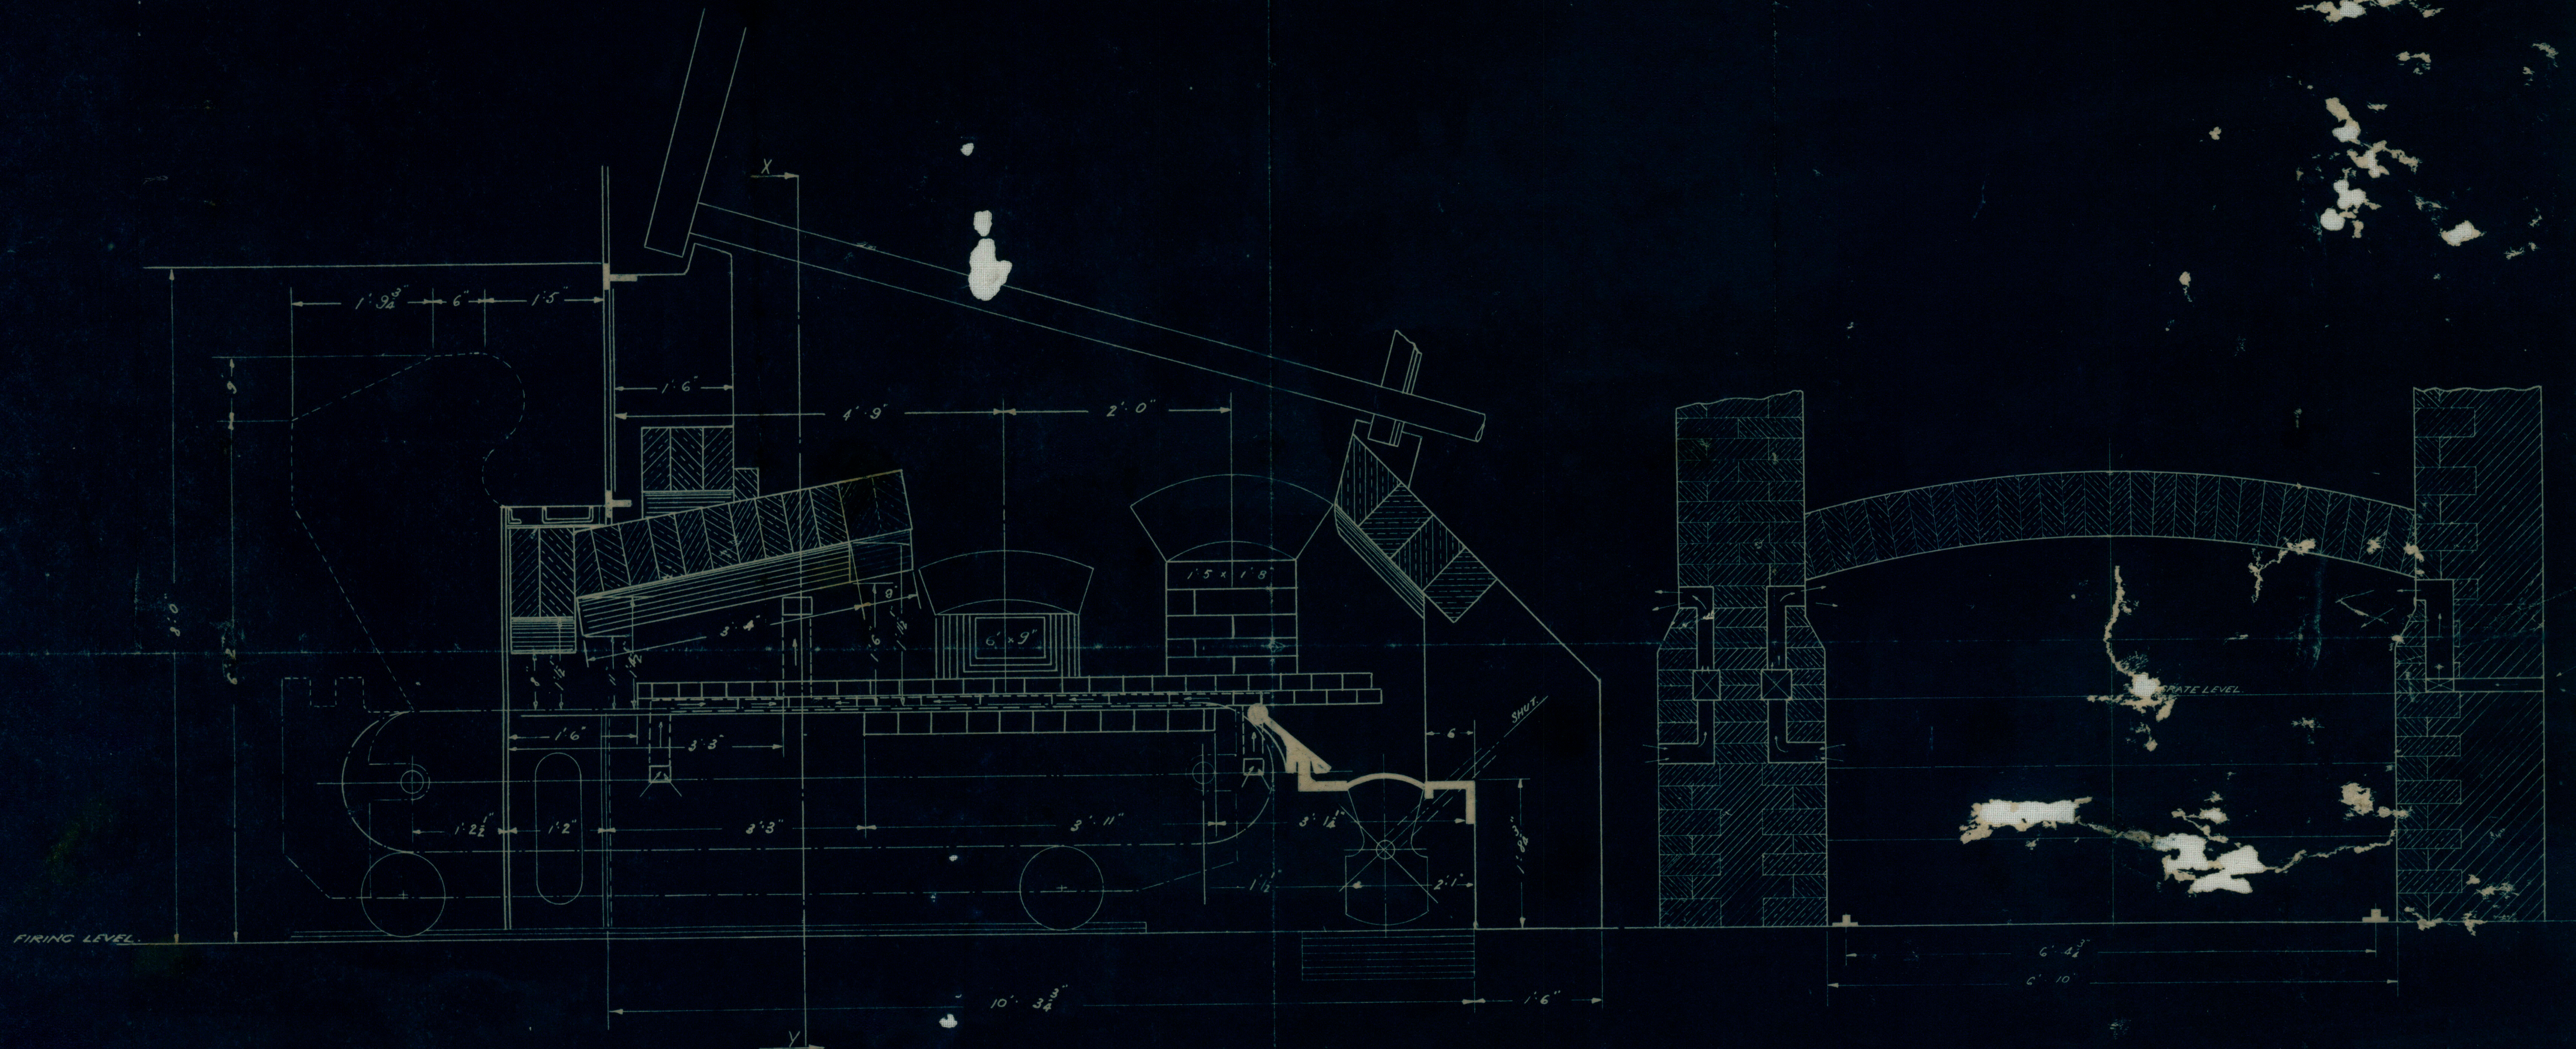

— LONGITUDINAL SECTION. —

— SECTION XY. —

— ARCHES AND ASH PLATES. —

— ALTERATION TO STOKER SETTING. —

— COAL CLIFF COLLIERIES NO 2 BOILER —

— DRG. NO. 156/14A. —

SCALE $\frac{3}{4}$ " = 1 FOOT.

Babcock & Wilcox Boiler 20,700 H.P.
Two rows of tubes in front
but not in rear plate above stoker
grate level.

Drawing should be regarded as being
merely diagrammatic.

A. B. Vickery