Partly Cancels H.L. 112 Me

Within the area withdrawn from MOORLANDS & MORENDAH holding vide Gaz. 7.6.35
Offered for Lease vide Gaz. 23.8.35

Papers W.L.O. 36-2887

PLAN OF PORTION W.L. 1962

County of Finch ..... Western Division

Western Lands Lease No. 4129 — Applied for under Section 25 of the Western Lands Act of 1901 by Robert William Wilcox vide Gazette .....

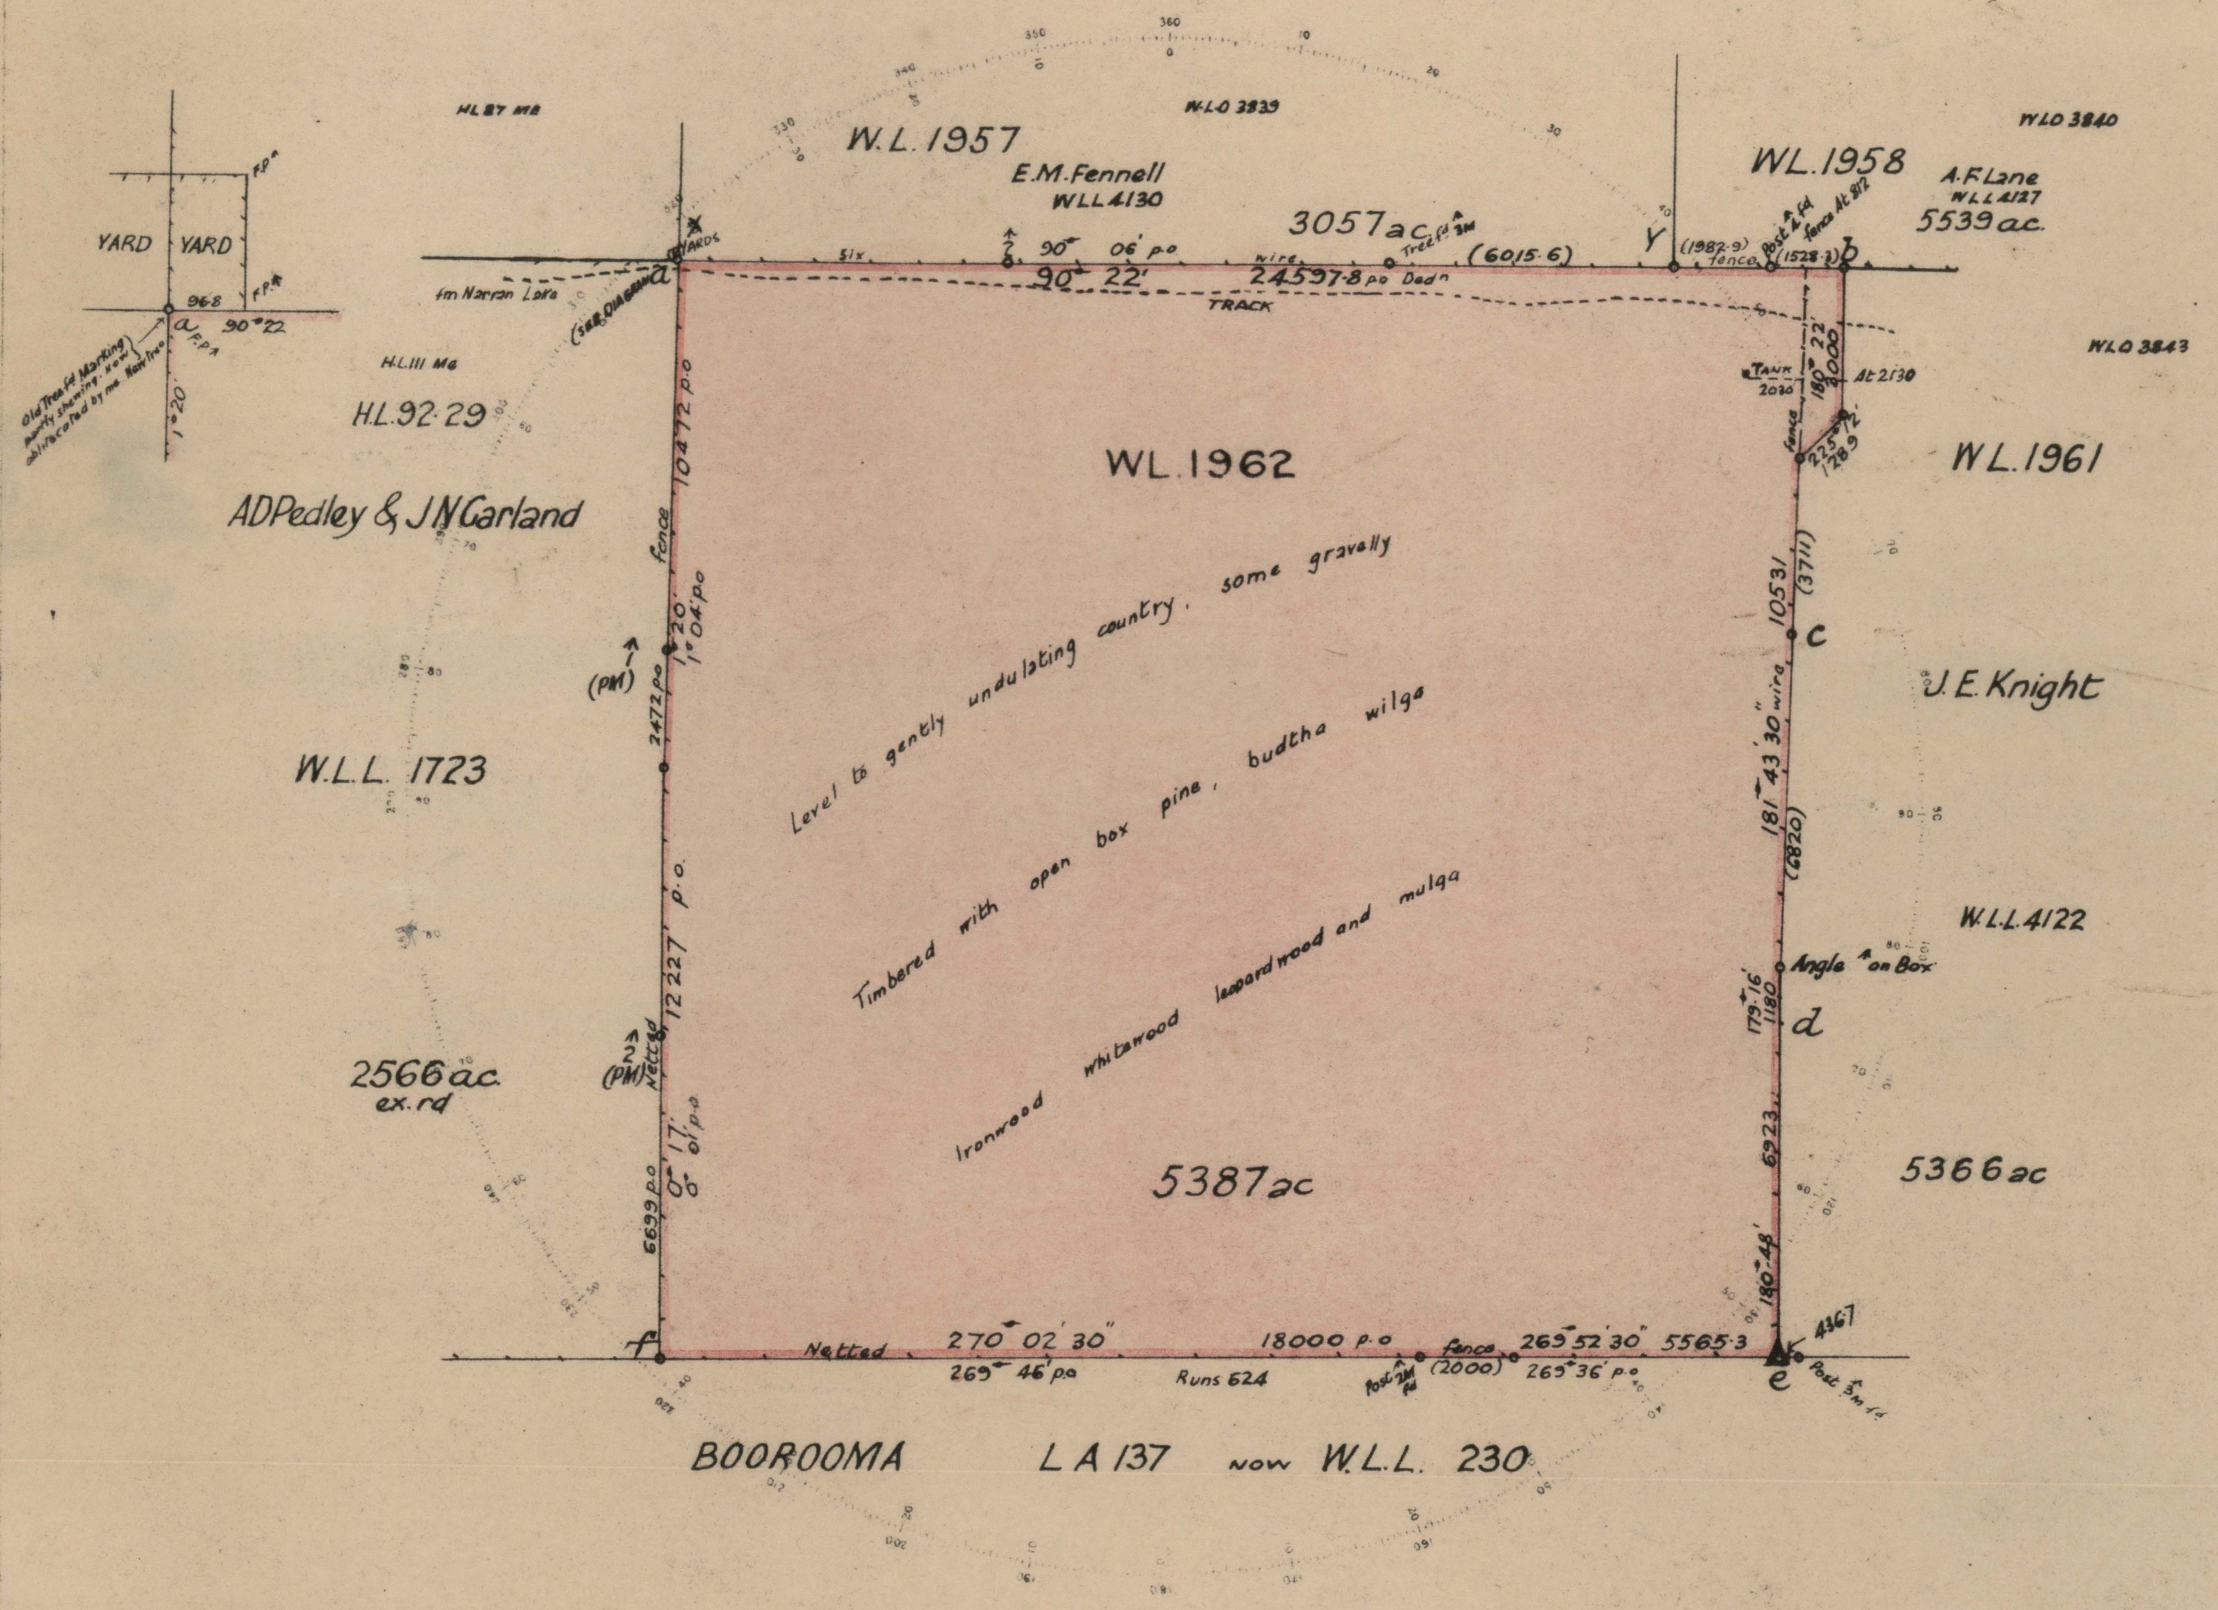

Reference to Corners

Corner	Bearing	From	Links	No. on Tree or Post
a	77°42'	Ironwood	116.3	W.L.1962
b	40°23'	Pine	157.6	W.L.1961-1962
c	48°39'	Pine	43.0	A
d	275°20'	Box	72.0	B
e	343°13'	do	106.0	W.L.1961-1962
f		Post		H.L. 92 - 29/19 p.o

Astronomical Observations

Station	Body Obs'd	Date	Time	Latitude	Altitude	Obs'd Bearing	True Bearing	Variation	Mean Var'n
Cor "e"	Sun	27.3.36	9.27.17 AM	29°41'06" S	38°32'46"	1°2'35"	7°59'42"	6°57'07"	
			Bearings to Sun vide memo. with pps.			51°48'25"	58°45'32"	6°57'07"	
						As checked	58°46'48"	6°58'23"	

Checked. Calculation Book G.52 folio 80. (F.H.F.)

Azimuth taken from XY
Field Book Vol 248 Folio 81 to 96
Cal'n Book No. C.434 Folio, 85

I Oscar Carl Krutli
of Walgett
a Surveyor registered under the Surveyors Act, 1929 do hereby solemnly and sincerely declare that the survey, or the part thereof shown by lines be. represented in this plan has been made by me in accordance with the Survey Practice Regulations 1933 and the special requirements of the Western Lands Office and was completed on the 3rd April 1936. Reference marks have been placed as shown on plan.
I make this solemn declaration conscientiously believing the same to be true and by virtue of the provisions of the Oaths Act, 1900.

O.C. Krutli
Surveyor registered under the Surveyors Act 1929.

Subscribed and declared before me at Walgett this fourth day of April 1936

C.J. Kelly J.P.
Justice of the Peace.

Transmitted to the Western Lands Commissioner with my letter of 4th April No. 36-19

Checked and Charted N.P.S. Johnstone 15th July 1936
Examined
Plan approved } S.H. Pasley Draftsman
15.7.1936

Scale 40 Chains to an Inch

(Reproduced & printed at the Department of Lands, Sydney N.S.W.)

Cat. No. WLO 3844

Exd. NPSJ