PLAN OF BLOCK "D"

County of Livingstone ..... *Western Division*

BEING A SUBDIVISION OF W.L.L. 2901 "TOLARNO"

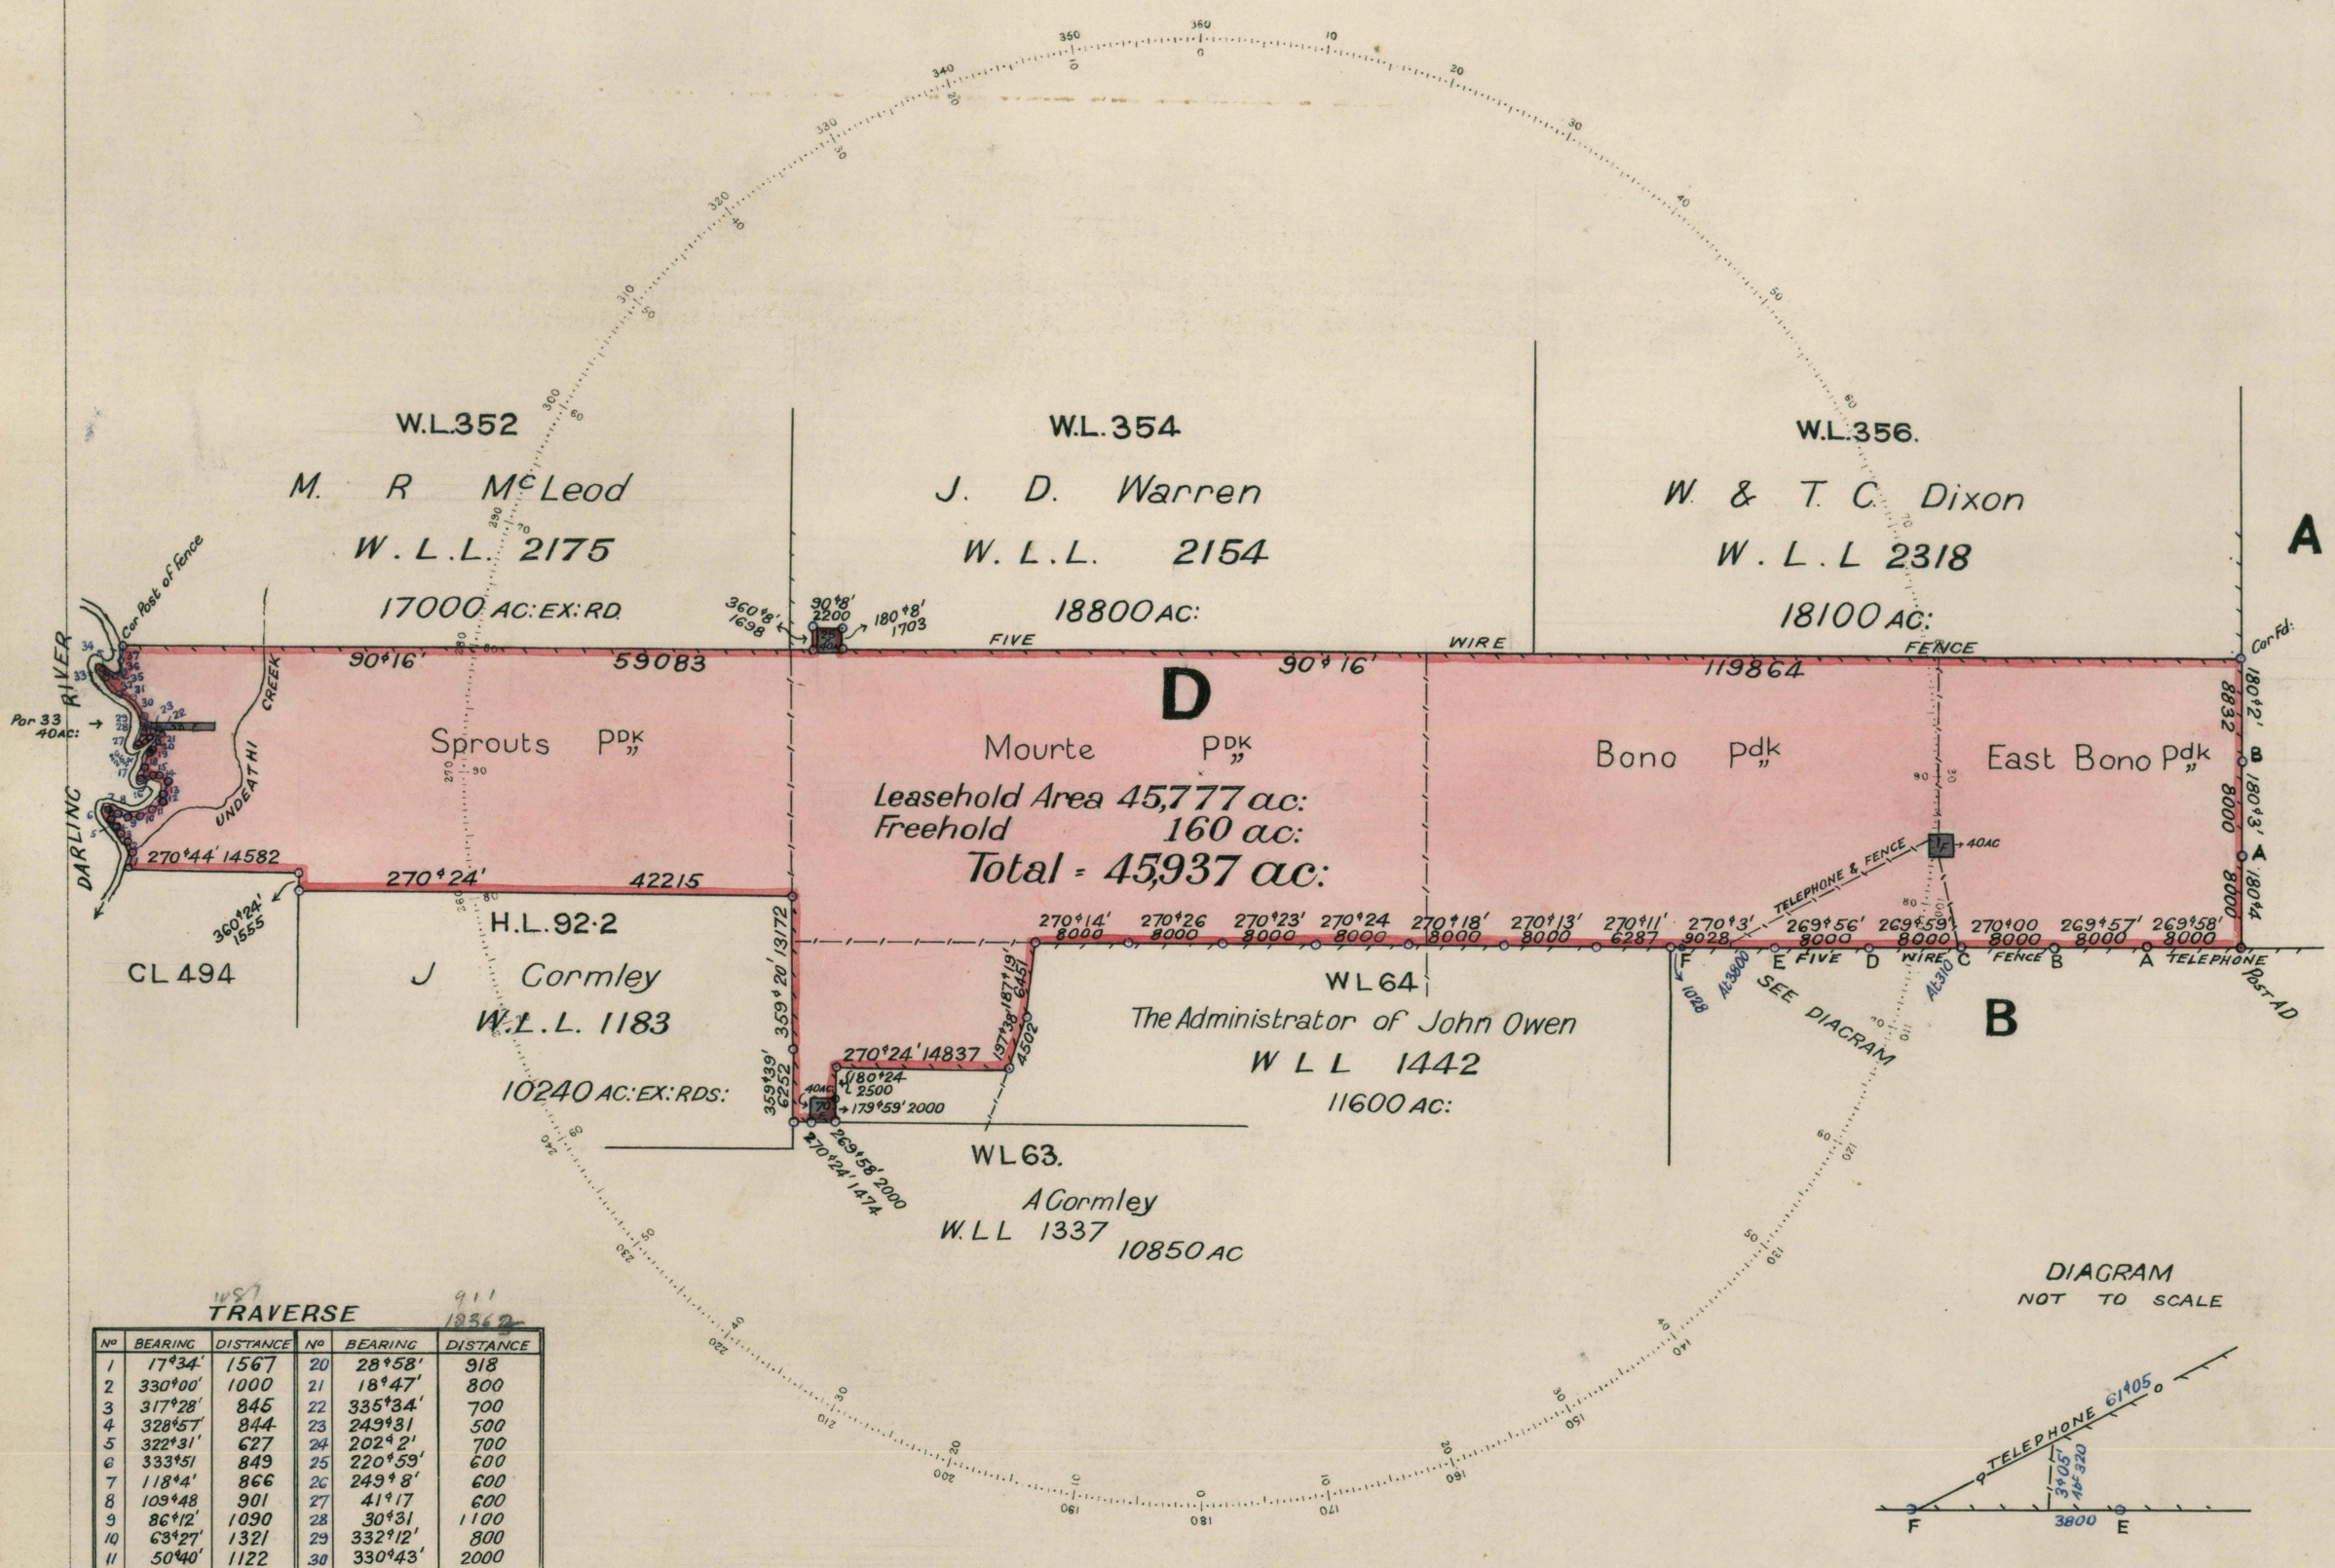

TRAVERSE

No	BEARING	DISTANCE	No	BEARING	DISTANCE
1	17°34'	1567	20	28°58'	918
2	330°00'	1000	21	18°47'	800
3	317°28'	845	22	335°34'	700
4	328°57'	844	23	249°31	500
5	322°31'	627	24	202°2'	700
6	333°51	849	25	220°59'	600
7	118°4'	866	26	249°8'	600
8	109°48	901	27	41°17	600
9	86°12'	1090	28	30°31	1100
10	63°27'	1321	29	332°12'	800
11	50°40'	1122	30	330°43'	2000
12	8°16'	719	31	285°4'	1200
13	14°41'	1296	32	318°57'	1700
14	302°5'	932	33	333°27'	1000
15	265°45'	573	34	124°25'	1300
16	257°18'	1172	35	71°13'	800
17	27°59'	932	36	12°23'	700
18	19°31'	1284	37	4°0'	1573
19	32°14	422			

Reference to Corners

Corner	Bearing	From	Links	No on Tree

Azimuth taken from Block B

Field Book Vol. ..... *Folio* .....

Value of Improvements

I hereby certify that I in person made and on the 19 - 3 - 1925 *completed the survey represented on this plan on which are written the bearings and lengths of the lines measured by me and I declare that the survey has been executed in accordance with the regulations of the Western Land Board*

J. Granter *Licensed Surveyor*

Transmitted to Tolarno Limited *with my letter of* 3rd May 1925

Voucher No ..... *Passed* .....

Calculation Book No ..... *Folio* .....

Checked and Charted .....

Examined .....

Plan approved .....

Scale 160 Chains to an Inch.

Draftsman in Charge